


GLAD PARK PUBLIC SCHOOL

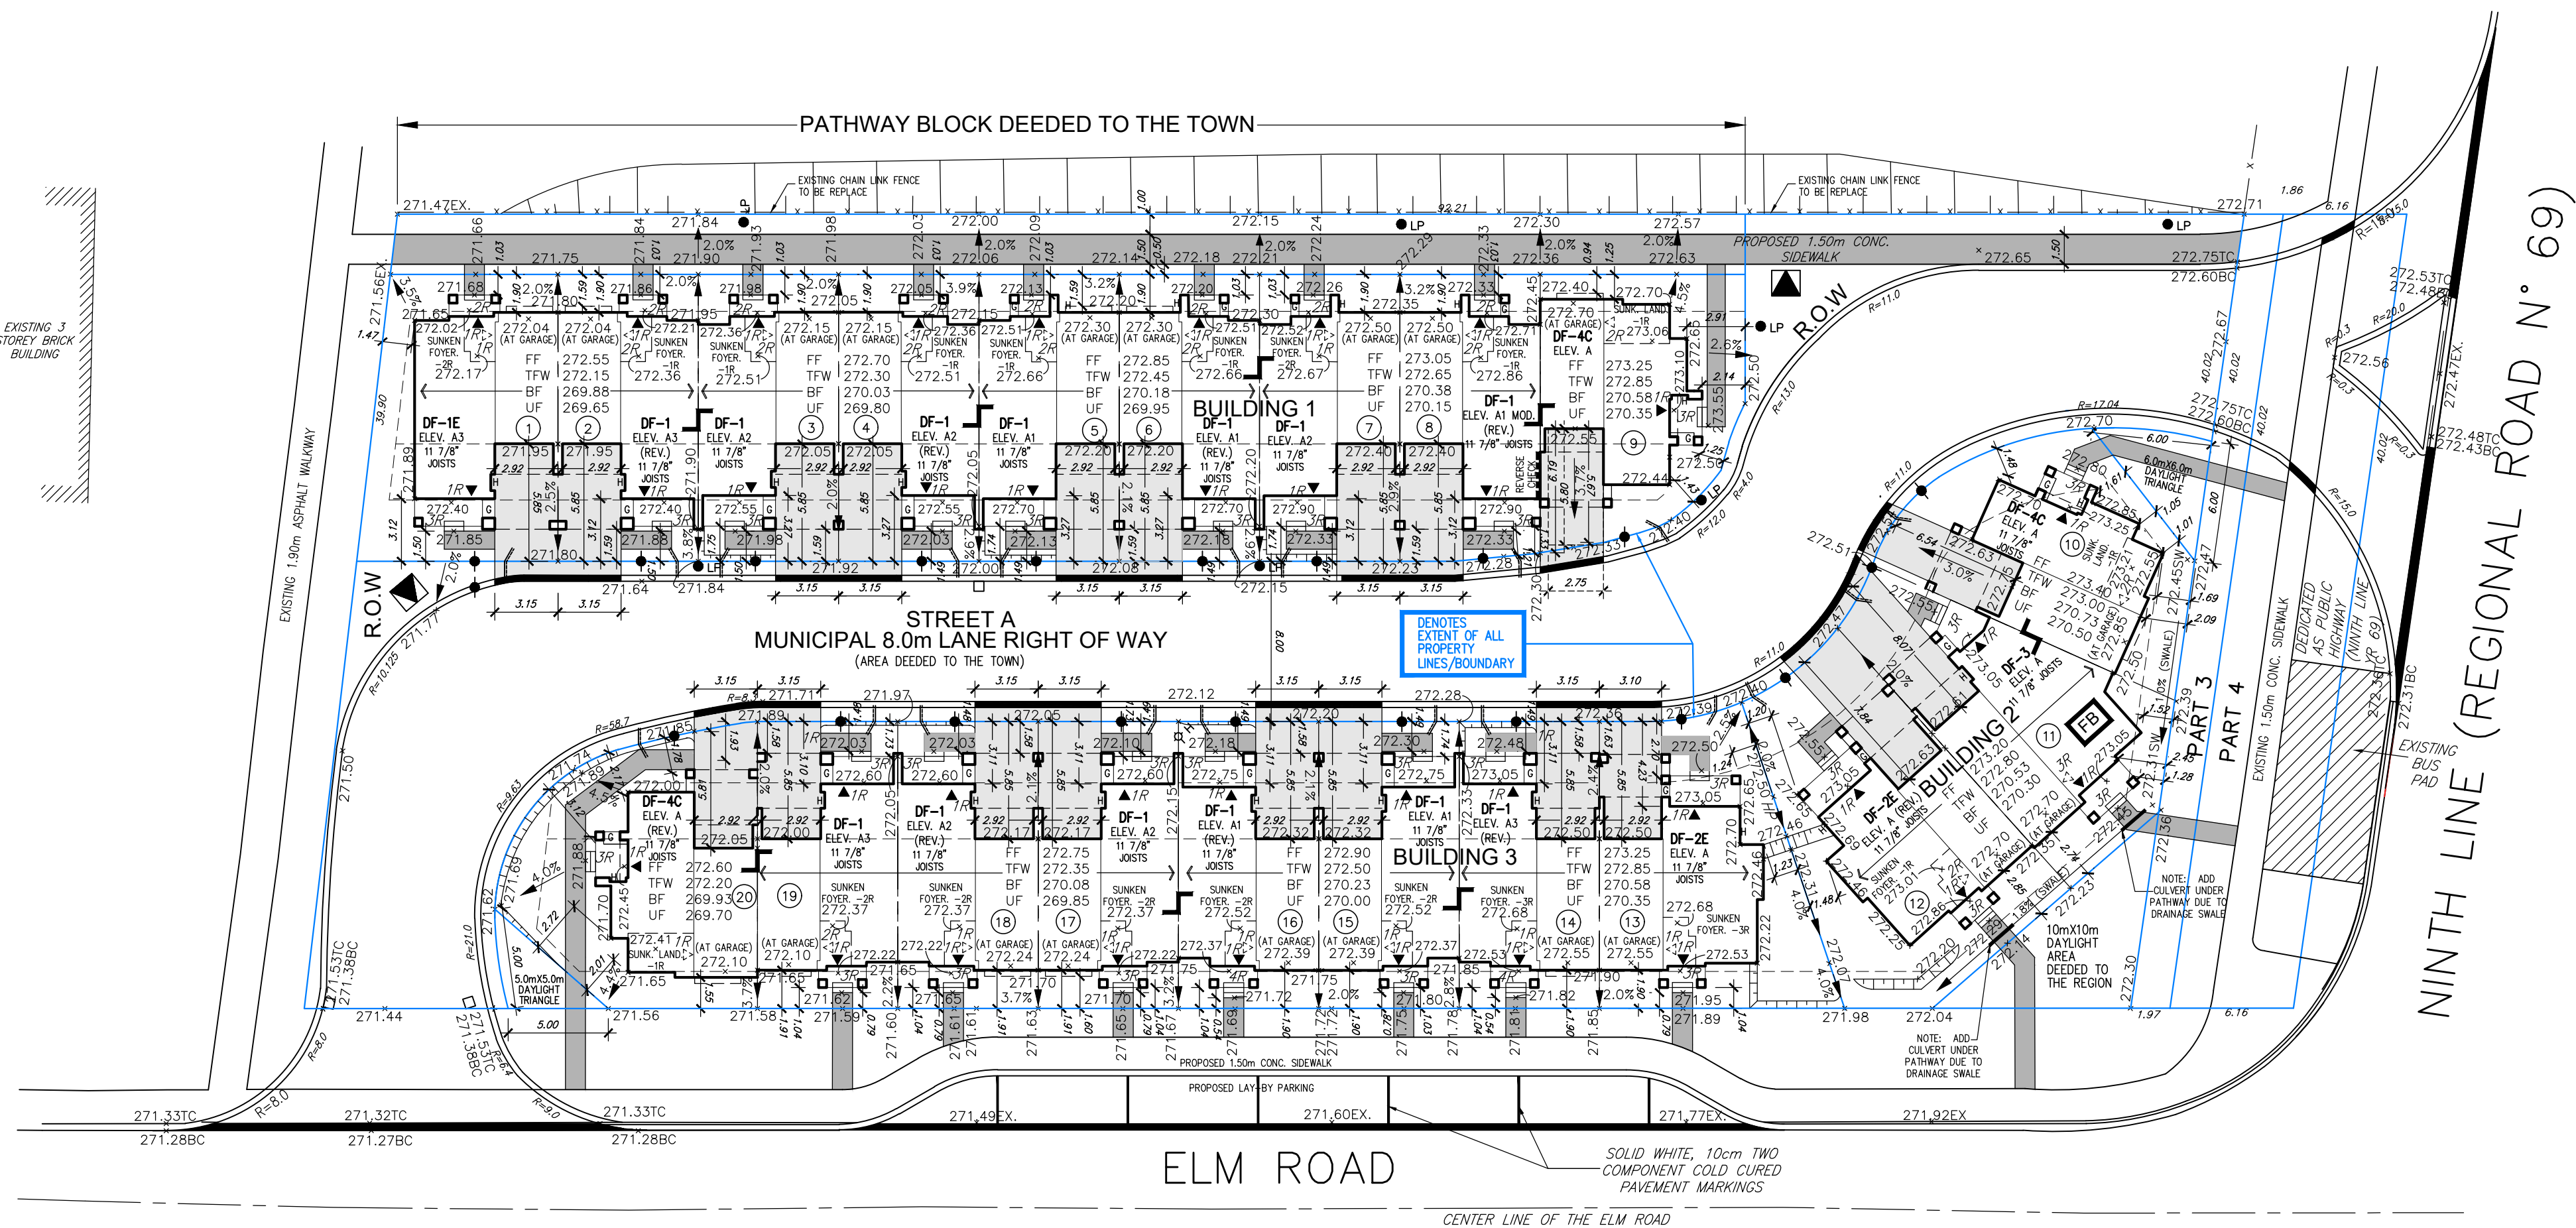

- PROPOSED VALUE
- HYDRANT
- WATER SERVICE
- CATCH BASIN
- CABLE TELEVISION PEDESTAL
- SUMP PUMP WITH DISCHARGE (ALL LOTS REQUIRED SUMP PUMP TO DISCHARGE TO FRONT YARD)
- FINISHED FLOOR ELEVATION
- UNDERSIDE FOOTING ELEVATION
- FIN. BASEMENT FLOOR SLAB
- TOP OF FOUNDATION WALL
- NO. OF RISERS
- WALK BOX
- TRANSFORMER
- DOUBLE STM/SAN CONNECTION
- SINGLE STM/SAN CONNECTION
- BELL PEDESTAL
- UNDERSIDE FOOTING AT REAR
- UNDERSIDE FOOTING AT FRONT
- UNDERSIDE FOOTING AT SIDE
- WALK WALK OUT DECK
- WALK WALK OUT DECK
- REVERSE PLAN
- STREET SIGN
- RETAINING WALL
- CHAIN LINK FENCE (SEE LANDSCAPE PLAN)
- ACCESSORY FENCE (SEE LANDSCAPE PLAN)
- WOOD SCREEN FENCE (SEE LANDSCAPE PLAN)
- HYDRO SERVICE LATERAL
- HYDRO METER
- GAS METER
- SMALL DIRECTION
- SMALL DIRECTION
- PROVIDE 1/4" DIA. CLEAR STONE IN THIS AREA
- THIS LOT CONTAINS ENGINEERED FILL
- RAIN WATER DOWNSPOUT LOCATION (DISCHARGE ONTO SPLASHPAD)
- EXTENSION DOOR LOCATION
- EXTENSION DOOR LOCATION
- REDUCE SIDE YARD

OBC MATRIX			
BUILDING 1			
EXISTING AREA	EXISTING	ADDITION	TOTAL
(FOOTPRINT)	N/A M ²	N/A M ²	(588.4 M ²)
BUILDING CLASSIFICATION	1.2.2 (NUMBER)	OR	PART 9 DESIGN
MAJOR OCCUPANCIES	GROUP C RESIDENTIAL	1.1.2	
GROSS FLOOR AREAS	(1,421.50m ²) (SUM OF ALL FLOORS AND MEZZANINES)	1.1.2	
BUILDING HEIGHT	3 STOREY (10.66m)	DEFINED	
NUMBER OF STORIES ABOVE 1ST STORY	ONE STREET	3.2.2 10M/2.5.5	
MEZZANINE AREAS	N/A	3.2.1.1	
# OF BUILDING AREA	N/A		
BUILDING USED FOR MULTIPLE TENANCIES	☐ YES ☒ NO	☐ YES ☒ NO	
SPRINKLED BUILDING	☐ YES ☒ NO	☐ YES ☒ NO	
MILL BARRIER FREE ACCESS BE PROVIDED	☐ YES ☒ NO	☐ YES ☒ NO	
SIGNAL SEPARATION REQUIREMENTS	1.2.1 OR 8.10.14		
WALL CONSTRUCTION TYPE	REG. FIRE RESISTANCE RATING		
NORTH	☐ COMBUSTIBLE ☒ NON COMBUSTIBLE	☐ HOUR(S) ☒ NOT REQUIRED	
EAST	☐ COMBUSTIBLE ☒ NON COMBUSTIBLE	☐ HOUR(S) ☒ NOT REQUIRED	
SOUTH	☐ COMBUSTIBLE ☒ NON COMBUSTIBLE	☐ HOUR(S) ☒ NOT REQUIRED	
WEST	☐ COMBUSTIBLE ☒ NON COMBUSTIBLE	☐ HOUR(S) ☒ NOT REQUIRED	
BUILDING 2			
EXISTING AREA	EXISTING	ADDITION	TOTAL
(FOOTPRINT)	N/A M ²	N/A M ²	(288.4 M ²)
BUILDING CLASSIFICATION	1.2.2 (NUMBER)	OR	PART 9 DESIGN
MAJOR OCCUPANCIES	GROUP C RESIDENTIAL	1.1.2	
GROSS FLOOR AREAS	(1,421.50m ²) (SUM OF ALL FLOORS AND MEZZANINES)	1.1.2	
BUILDING HEIGHT	3 STOREY (10.66m)	DEFINED	
NUMBER OF STORIES ABOVE 1ST STORY	ONE STREET	3.2.2 10M/2.5.5	
MEZZANINE AREAS	N/A	3.2.1.1	
# OF BUILDING AREA	N/A		
BUILDING USED FOR MULTIPLE TENANCIES	☐ YES ☒ NO	☐ YES ☒ NO	
SPRINKLED BUILDING	☐ YES ☒ NO	☐ YES ☒ NO	
MILL BARRIER FREE ACCESS BE PROVIDED	☐ YES ☒ NO	☐ YES ☒ NO	
SIGNAL SEPARATION REQUIREMENTS	1.2.1 OR 8.10.14		
WALL CONSTRUCTION TYPE	REG. FIRE RESISTANCE RATING		
NORTH	☐ COMBUSTIBLE ☒ NON COMBUSTIBLE	☐ HOUR(S) ☒ NOT REQUIRED	
EAST	☐ COMBUSTIBLE ☒ NON COMBUSTIBLE	☐ HOUR(S) ☒ NOT REQUIRED	
SOUTH	☐ COMBUSTIBLE ☒ NON COMBUSTIBLE	☐ HOUR(S) ☒ NOT REQUIRED	
WEST	☐ COMBUSTIBLE ☒ NON COMBUSTIBLE	☐ HOUR(S) ☒ NOT REQUIRED	
BUILDING 3			
EXISTING AREA	EXISTING	ADDITION	TOTAL
(FOOTPRINT)	N/A M ²	N/A M ²	(512.4 M ²)
BUILDING CLASSIFICATION	1.2.2 (NUMBER)	OR	PART 9 DESIGN
MAJOR OCCUPANCIES	GROUP C RESIDENTIAL	1.1.2	
GROSS FLOOR AREAS	(1,421.50m ²) (SUM OF ALL FLOORS AND MEZZANINES)	1.1.2	
BUILDING HEIGHT	3 STOREY (10.66m)	DEFINED	
NUMBER OF STORIES ABOVE 1ST STORY	ONE STREET	3.2.2 10M/2.5.5	
MEZZANINE AREAS	N/A	3.2.1.1	
# OF BUILDING AREA	N/A		
BUILDING USED FOR MULTIPLE TENANCIES	☐ YES ☒ NO	☐ YES ☒ NO	
SPRINKLED BUILDING	☐ YES ☒ NO	☐ YES ☒ NO	
MILL BARRIER FREE ACCESS BE PROVIDED	☐ YES ☒ NO	☐ YES ☒ NO	
SIGNAL SEPARATION REQUIREMENTS	1.2.1 OR 8.10.14		
WALL CONSTRUCTION TYPE	REG. FIRE RESISTANCE RATING		
NORTH	☐ COMBUSTIBLE ☒ NON COMBUSTIBLE	☐ HOUR(S) ☒ NOT REQUIRED	
EAST	☐ COMBUSTIBLE ☒ NON COMBUSTIBLE	☐ HOUR(S) ☒ NOT REQUIRED	
SOUTH	☐ COMBUSTIBLE ☒ NON COMBUSTIBLE	☐ HOUR(S) ☒ NOT REQUIRED	
WEST	☐ COMBUSTIBLE ☒ NON COMBUSTIBLE	☐ HOUR(S) ☒ NOT REQUIRED	

BUILDING 1											
LOT No.	Model Type	Garage Dimension (W x L (m))	G.F.A. (sq.m.)	Coverage (sq.m.)	Lot Area (sq.m.)	Coverage (%)	Driveway Area (m ²)	Total Landscape Area (m ²)	Total Landscape Area (m ²)	Number of Bedrooms	Proposed Building Height (m)
1	DF-1E ELEV. A3	2.95x6.10	162.80	70.22	131.63	53.35	13.50	47.91	36.40	3-BED	9.06
2	DF-1E ELEV. A3	2.95x6.10	158.10	68.87	100.17	68.75	13.50	17.80	17.77	3-BED	7.00
3	DF-1E ELEV. A3	2.95x6.10	157.80	68.55	100.17	68.43	13.50	18.12	18.09	3-BED	7.00
4	DF-1E ELEV. A2	2.95x6.10	157.80	68.55	100.17	68.43	13.50	18.12	18.09	3-BED	7.00
5	DF-1E ELEV. A1	2.95x6.10	157.80	68.77	100.17	68.65	13.50	17.90	17.87	3-BED	7.00
6	DF-1E ELEV. A2	2.95x6.10	157.80	68.55	100.17	68.43	13.50	18.12	18.09	3-BED	7.00
7	DF-1E ELEV. A2	2.95x6.10	157.80	68.55	99.30	69.03	13.66	17.09	17.21	3-BED	7.00
8	DF-4C ELEV. A	3.05x6.00	154.20	60.60	123.78	48.96	15.01	48.17	38.92	3-BED	10.22
TOTAL			1421.50	611.43	955.73	63.98	123.17	221.13	23.14		10.64m

BUILDING 2											
LOT No.	Model Type	Garage Dimension (W x L (m))	G.F.A. (sq.m.)	Coverage (sq.m.)	Lot Area (sq.m.)	Coverage (%)	Driveway Area (m ²)	Total Landscape Area (m ²)	Total Landscape Area (m ²)	Number of Bedrooms	Proposed Building Height (m)
10	DF-4C ELEV. A	3.05x6.00	154.20	60.60	127.64	47.48	18.11	48.93	38.33	3-BED	11.15
11	DF-3 ELEV. A	3.05x6.00	181.70	79.30	126.71	61.61	18.92	30.49	23.69	3-BED	8.24
12	DF-2E ELEV. A	3.05x6.00	178.10	72.00	165.62	43.47	17.90	75.72	45.72	4-BED	10.31
TOTAL			514.00	211.90	421.97	50.22	54.93	155.14	36.77		10.64m


BUILDING 3											
LOT No.	Model Type	Garage Dimension (W x L (m))	G.F.A. (sq.m.)	Coverage (sq.m.)	Lot Area (sq.m.)	Coverage (%)	Driveway Area (m ²)	Total Landscape Area (m ²)	Total Landscape Area (m ²)	Number of Bedrooms	Proposed Building Height (m)
13	DF-2E ELEV. A	3.05x6.10	178.10	72.00	142.18	50.64	11.68	58.56	41.15	4-BED	10.31
14	DF-1E ELEV. A3	2.95x6.10	162.80	70.22	100.18	70.09	13.63	16.33	16.30	3-BED	7.00
15	DF-1E ELEV. A3	2.95x6.10	159.40	69.26	100.19	69.13	13.63	17.30	17.27	3-BED	7.00
16	DF-1E ELEV. A1	2.95x6.10	157.80	68.77	100.19	68.64	13.63	17.79	17.76	3-BED	7.00
17	DF-1E ELEV. A2	2.95x6.10	157.80	68.55	100.19	68.42	13.63	18.01	17.98	3-BED	7.00
18	DF-1E ELEV. A2	2.95x6.10	157.80	68.55	100.20	68.41	13.63	18.02	17.98	3-BED	7.00
19	DF-1E ELEV. A3	2.95x6.10	162.80	70.22	100.20	70.08	13.63	16.35	16.32	3-BED	7.00
20	DF-4C ELEV. A	3.05x6.00	154.20	60.60	147.20	41.17	15.50	71.10	48.30	3-BED	12.99
TOTAL			1290.50	548.17	890.53	61.56	106.96	233.40	26.21		10.79m

PLAN SHOWING TOPOGRAPHY ON
PART OF LOT 2
CONCESSION 8
TOWN OF WHITCHURCH-STOUFFVILLE
REGIONAL MUNICIPALITY OF YORK
(GEOGRAPHIC TOWNSHIP OF WHITCHURCH)

SITE STATISTICS UNIT DISTRIBUTION

TOTAL LOT AREA:	3,633.80m ² 0.90 ACRES 0.36 Ha	NOTE: LOT AREA INCLUDES AREA DEEDED TO THE TOWN (1,284.17m ²) AND AREAS DEEDED TO THE REGION (49.52m ²)
NET LOT AREA: (MINUS AREA DEEDED TO TOWN) (MINUS AREA DEEDED TO REGION)	2,300.11m ² 0.57 ACRES 0.23 Ha	
TOTAL AREA OF 8.0m LANE R.O.W.:	1,081.96m ² 0.27 ACRES 0.11 Ha	
TOTAL AREA OF 10mX10m DAYLIGHT:	49.52m ² 0.01 ACRES 0.004 Ha	
TOTAL AREA OF PATHWAY BLOCK	202.21m ² 0.05 ACRES 0.02 Ha	
UNIT DISTRIBUTION	20 TOTAL 7.00m WIDE 3-STORY TOWNS	
UNIT DENSITY	22.22 PER ACRES (BASED ON TOTAL LOT AREA) 55.56 PER Ha	
	33.33 PER ACRES (BASED ON NET LOT AREA) 86.96 PER Ha	
BUILDING COVERAGE:	1,371.50m ² (37.74% OF TOTAL LOT AREA)	
PAVEMENT AREAS: (INCLUDES ROADS, CURBS, SIDEWALKS, DRIVEWAY)	1,273.81m ² (35.06% OF TOTAL LOT AREA)	
LANDSCAPE AREA:	988.49m ² (27.20% OF TOTAL LOT AREA)	
GROSS FLOOR AREA:	3,226.00m ² (88.78%)	

7.0m STREET TOWNHOUSE ZONING CHART			
ZONE	R4K STREET TOWNHOUSE DWELLING (4)	PROVIDED	COMPLY
1 LOT AREA	1500m ²	1000m ²	NO
2 DENSITY (TOTAL AREA)	30 UNITS PER Ha	55.55 UNITS PER Ha	YES
3 DENSITY (NET AREA)	30 UNITS PER Ha	83.33 UNITS PER Ha	YES
4 LOT FRONTAGE	6.0m	7.0m	YES
5 FRONT YARD - HOUSE	3.0m (MIN) 7.5m (MAX)	1.90m (MIN) 7.5m (MAX)	NO
- GARAGE	5.8m	N/A	
6 EXTERIOR SIDE YARD	3.0m (MIN) 7.5m (MAX)	1.2m & 0.5m	YES
7 INTERIOR SIDE YARD	1.2m & 0.5m		
8 REAR YARD	7.0m	DWELLING 1.90m GARAGE 5.80m	NO
9 HEIGHT	10.0m	BALCONY 1.50m	NO
10 DAYLIGHT TRIANGLE (3:2:1)	1.0m	1.0m	YES
11 DRIVEWAYS 3.2:4:3.1 - 3:2.1:1 QUALIFYING NOTES TO REGULATIONS (1)	DRIVEWAY ACCESS FROM THE FRONT LOT LINE OR EXTERIOR LOT LINES	- PERMIT DRIVEWAY ACCESS FROM THE REAR LOT LINE WITH A MIN OF 5.80m DEPTH	NO
12 PORCH ENCROACHMENT FRONT & EXT. SIDE YARD	UP TO 1.0m TO LOT LINE, STEPS UP TO 0.60m TO LOT LINE	PORCH = 0.70m STEPS = 0.20m	NO

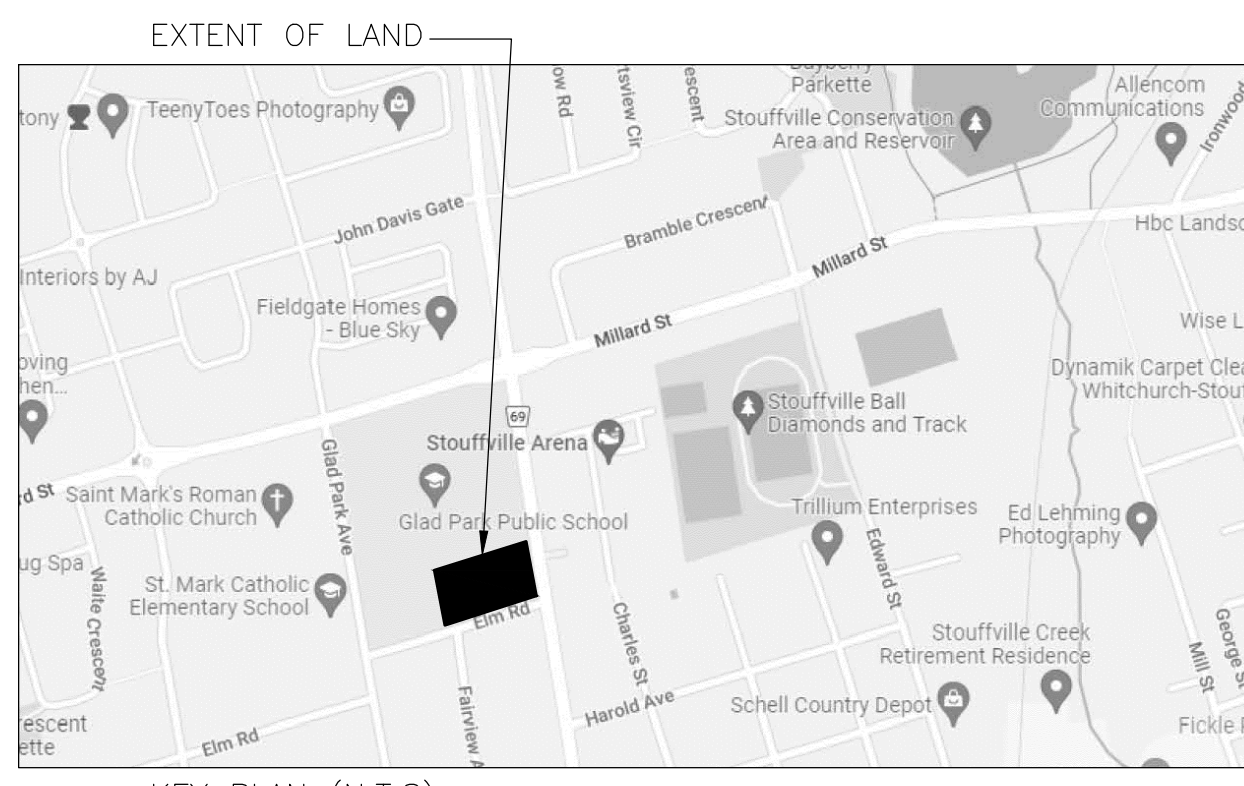

255 Consumers Rd
Suite 120
Toronto ON M2J 1R4
T 416.630.4782
v3design.com


Builder to verify location of all hydrants, street lights, transformers and other services. If minimum dimensions are not maintained, builder is to relocate at his own expense. Builder to verify service connection elevations prior to constructing foundations.

MADORI LIMITED

PROJECT NAME: **ELM ROAD**
LOCATION: **STOUFFVILLE**
REGISTERED PLAN NO.: **09041**

DATE: **JANUARY 2026**
DRAWN BY: **STEFAN STASIBAC**
CHECKED BY: **STEFAN STASIBAC**
SCALE: **1:250**
SHEET NO.: **09041-01**


SITE PLAN
SHEET NO.: **09041-01**

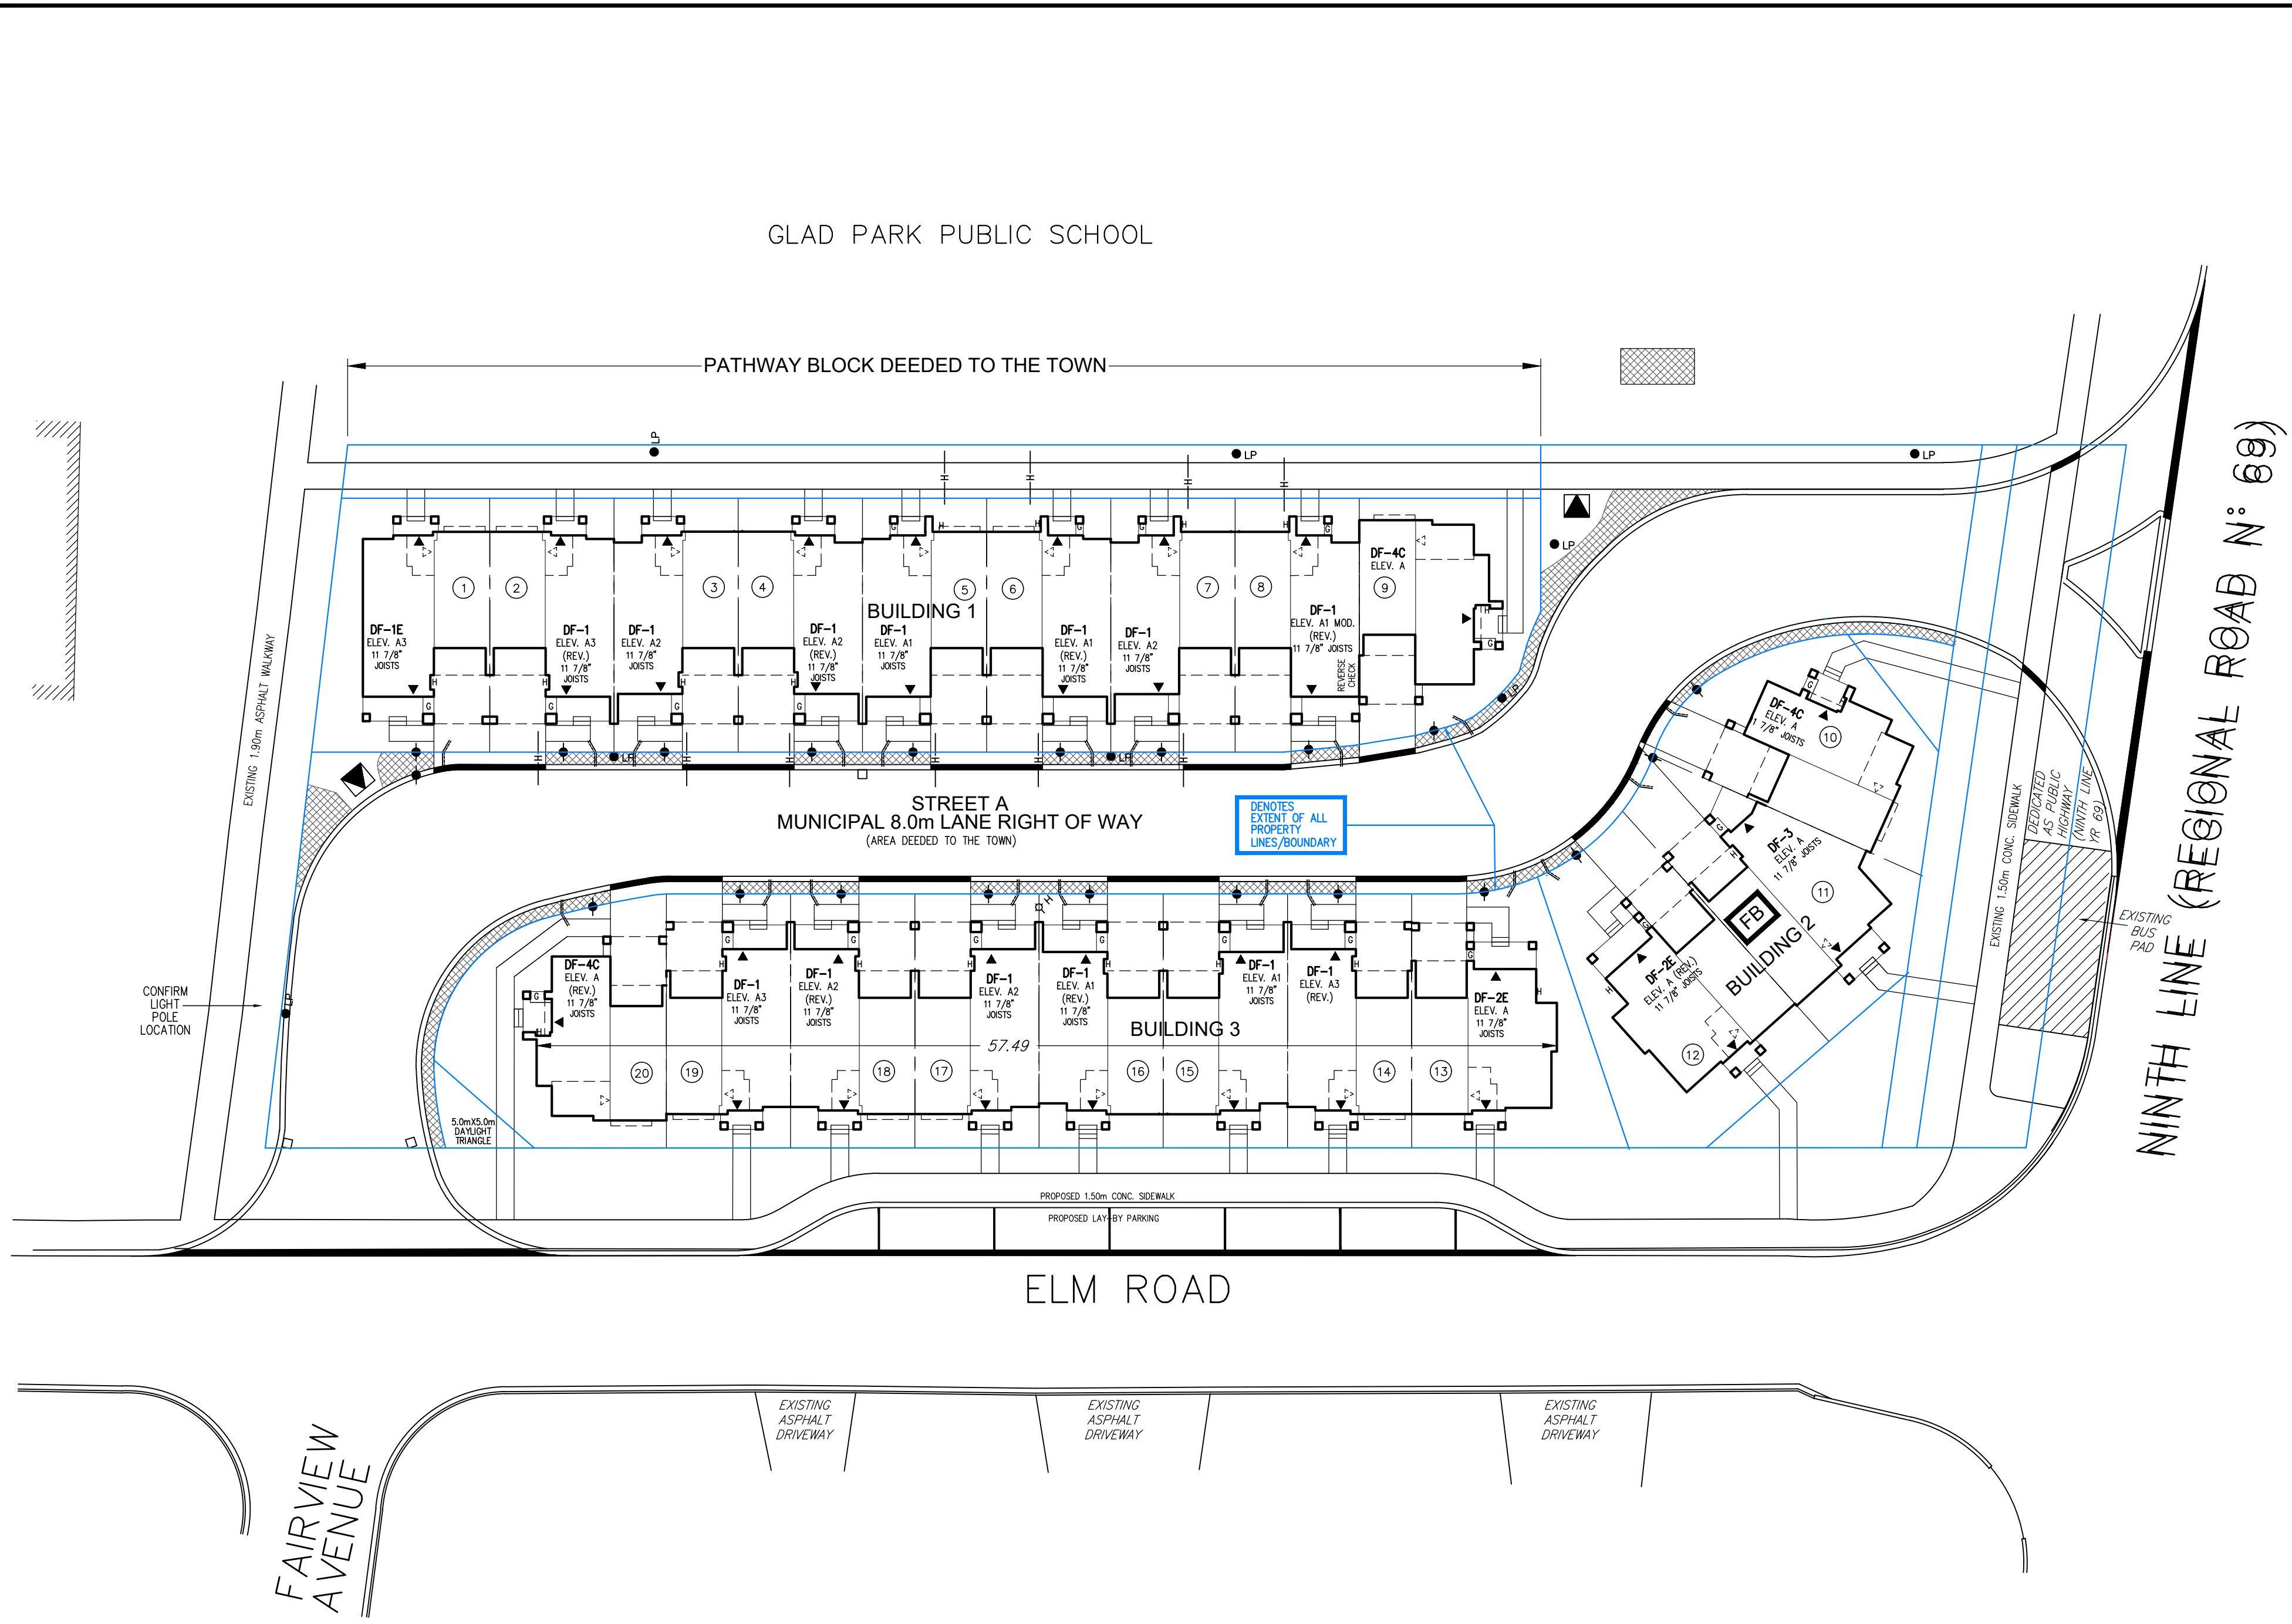

- PROPOSED VALUE
- HYDRANT
 - WATER SERVICE
 - CATCH BASIN
 - CABLE TELEVISION PEDESTAL
 - SUMP PUMP WITH DISCHARGE (ALL LOTS REQUIRED SUMP PUMP TO DISCHARGE TO FRONT YARD)
 - FINISHED FLOOR ELEVATION
 - FINISHED MAIN LEVEL ELEVATION
 - UNDERSIDE FOOTING ELEVATION
 - FTH BAKEMENT FLOOR SLAB
 - TOP OF FOUNDATION WALL
 - No. OF RISERS
 - MAIL BOX
 - RETAINING WALL
 - CHAIN LINK FENCE (SEE LANDSCAPE PLAN)
 - ADDITIONAL FENCE (SEE LANDSCAPE PLAN)
 - WOOD SCREEN FENCE (SEE LANDSCAPE PLAN)
 - HYDRO SERVICE LATERAL
 - HYDRO METER
 - GAS METER
 - SWALE DIRECTION
 - EMBANKMENT
 - PROVIDE 3/4" DIA. CLEAR STONE IN THIS AREA
 - THIS LOT CONTAINS ENGINEERED FILL
 - AIR CONDITIONER REQUIRED
 - RAIN WATER DRAINAGE LOCATION (DISCHARGE ONTO SPLASHPAD)
 - SIDE WINDOW LOCATION
 - EXTERIOR DOOR LOCATION
 - EXTERIOR DOOR LOCATION
 - REDUCE SIDE YARD
- LEGEND
- LIGHT POLE
 - TRANSFORMER
 - DOUBLE STM/SAN CONNECTION
 - SINGLE STM/SAN CONNECTION
 - BELL PEDESTAL
 - UNDERSIDE FOOTING AT REAR
 - UNDERSIDE FOOTING AT FRONT
 - UNDERSIDE FOOTING AT SIDE
 - WALK WALK OUT DECK
 - WALK WALK OUT DECK
 - REVERSE PLAN

LEGEND

- DENOTES EXTENT OF SNOW STORAGE.
- TOTAL AREA OF SNOW STORAGE: 101.00m²
(49.95% OF TOTAL PAVED AREA OF 202.21m²)
- DENOTES FIRE BREAK BLOCK

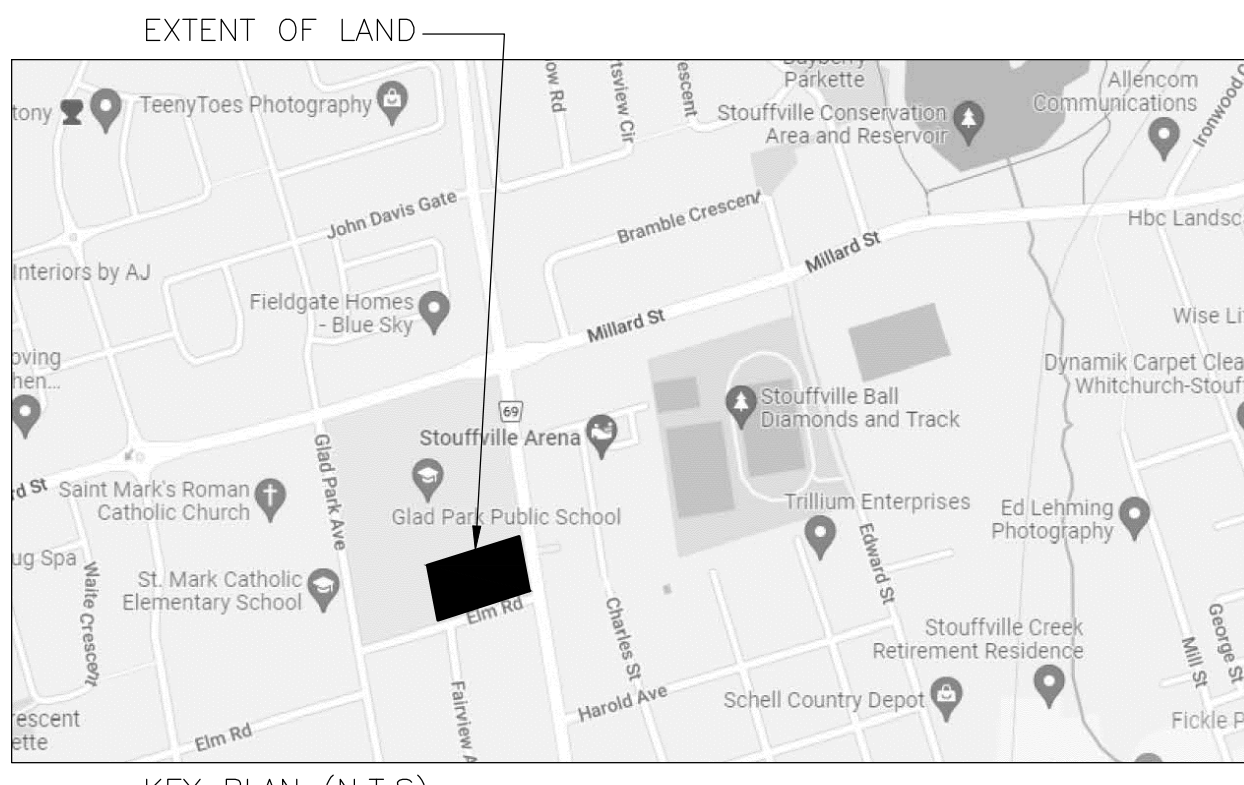

10	ISSUED FOR 2ND SPA	28/02/05	SS
9	ADDED SNOW STORAGE PLAN	28/02/05	SS
8	REV. AS PER NEW GRADING	28/02/05	SS
7	ISSUED FOR DRAFT PLAN SUBMISSION	25/06/25	SS
6			
5			
4			
3			
2			
1			

Builder to verify location of all hydrants, street lights, transformers and other services. If minimum dimensions are not notated, builder is to relocate at his own expense. Builder to verify service connection elevations prior to constructing foundations.

VAD DESIGN

255 Consumers Rd
Suite 120
Toronto, ON M2J 1R4
t 416.630.2255
f 416.630.4782
va3design.com

The contractor has reviewed and taken responsibility for this design and for the qualifications and needs the requirements, and will be the contractor's liability to be in compliance with the requirements.



Richard Vink 24488
signature
42858

MADORI LIMITED

PROJECT NAME: **ELM ROAD**
PROJECT NO: **09041**
REGISTERED PLAN NO: **09041-SP**

DATE: **JANUARY 2026**
DRAWN BY: **STEVE SOSTARIC**
CHECKED BY: **09041-SP**

SNOW STORAGE PLAN
SCALE: **1:250**
SHEET NO: **S2**

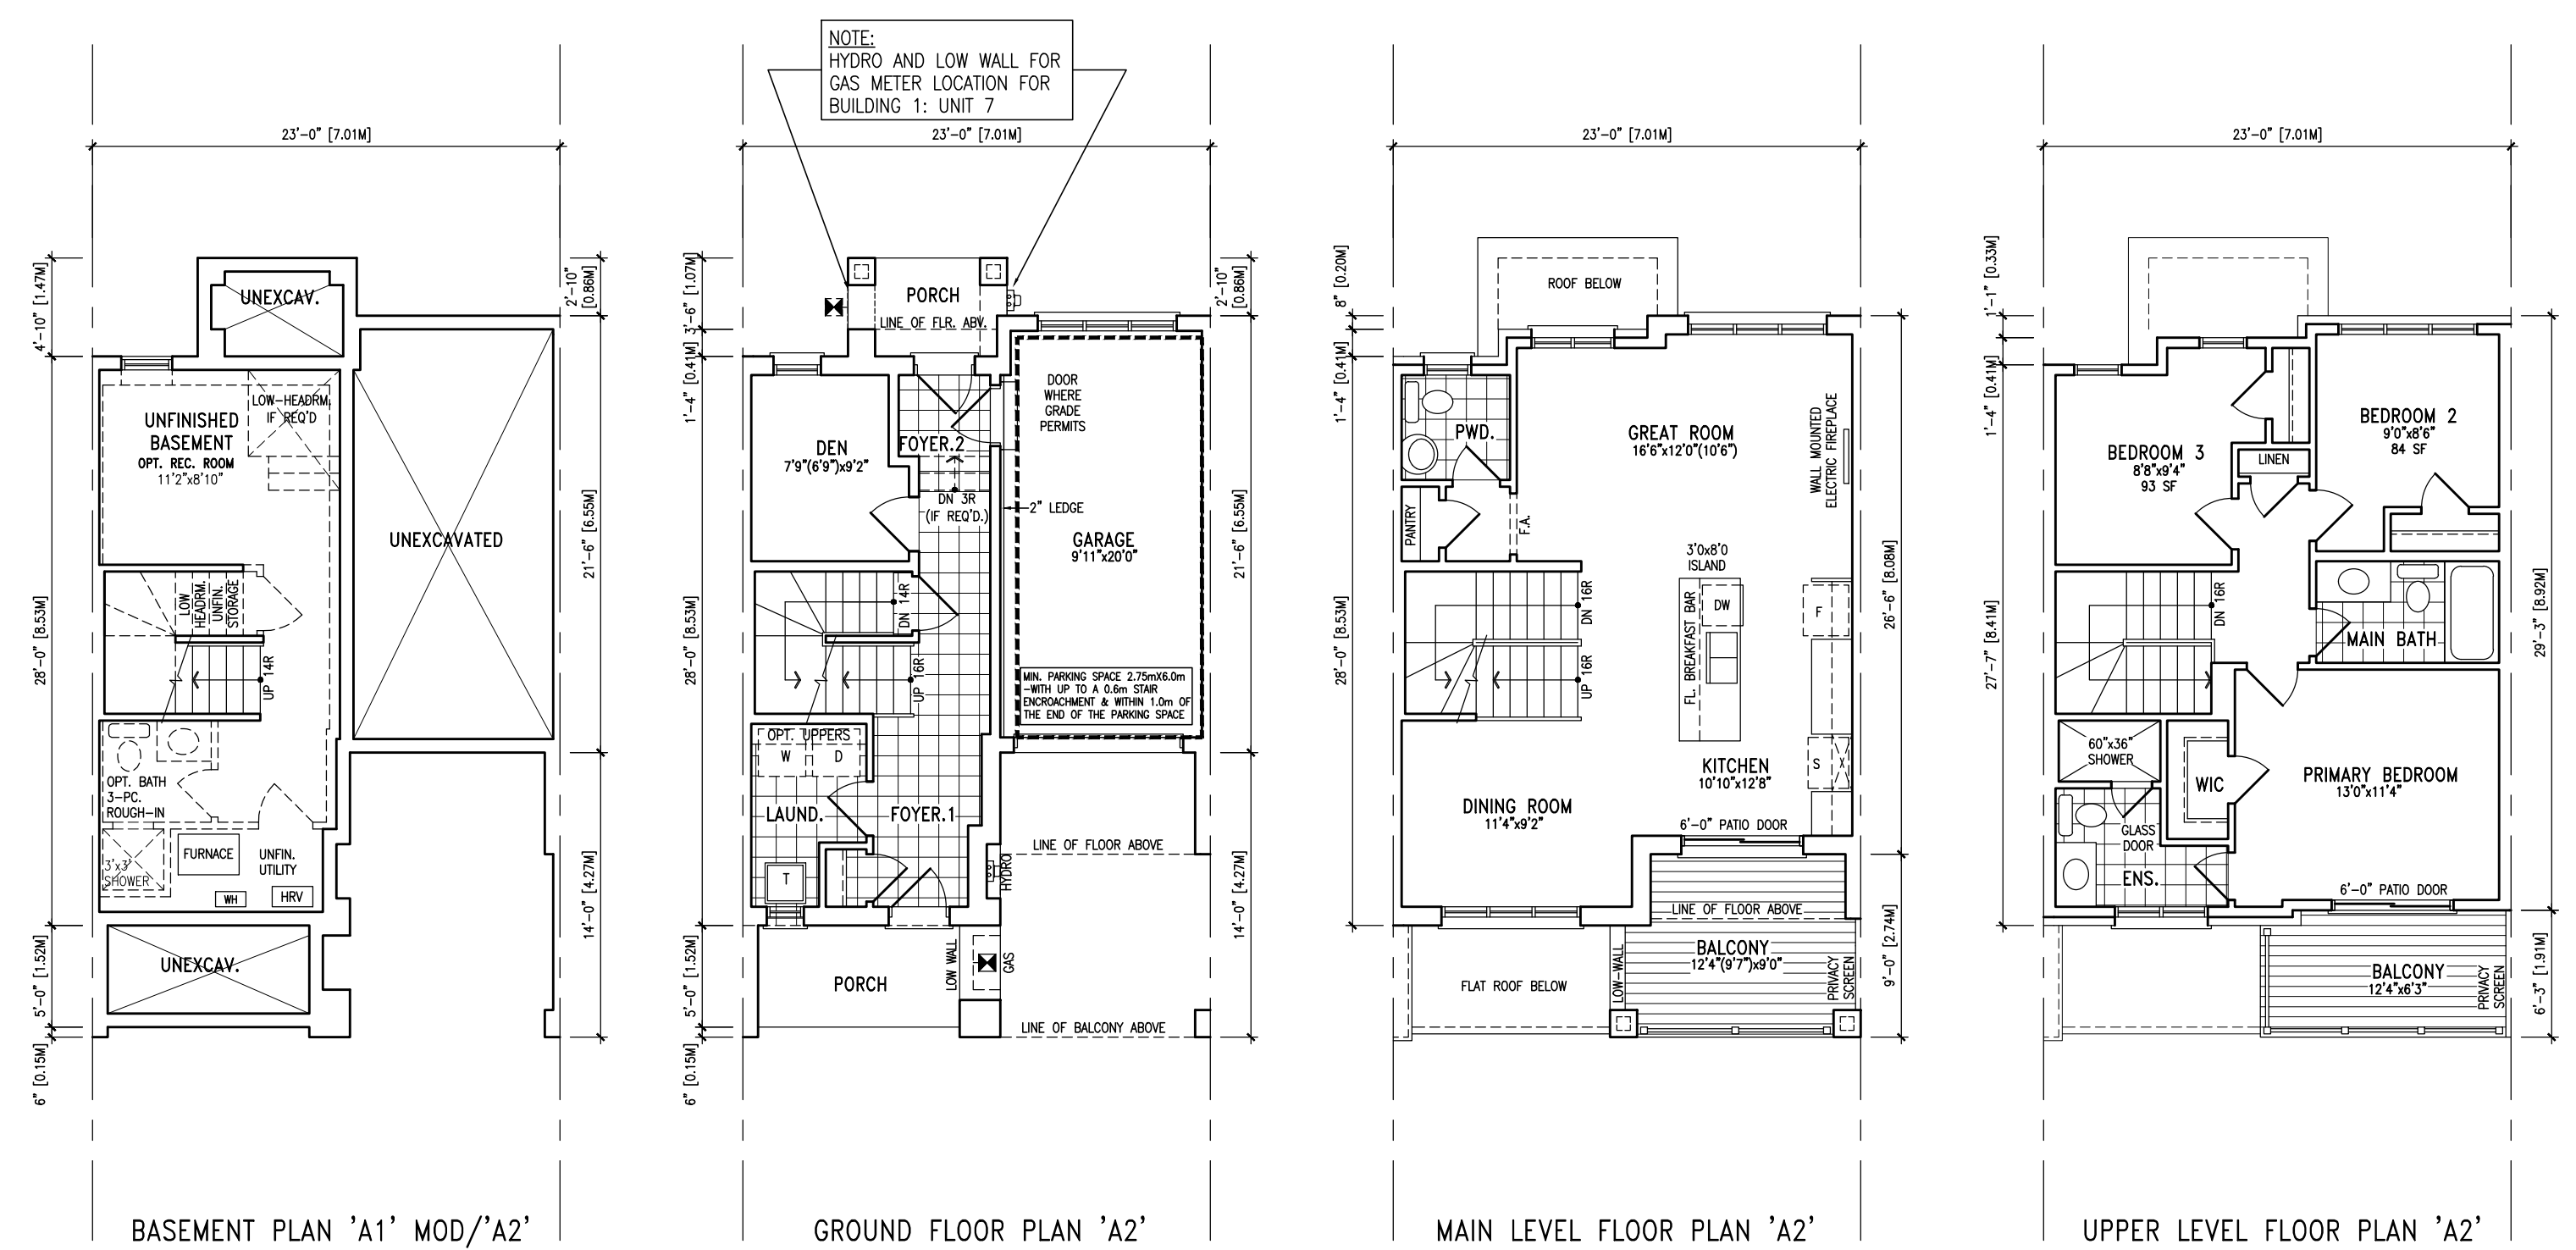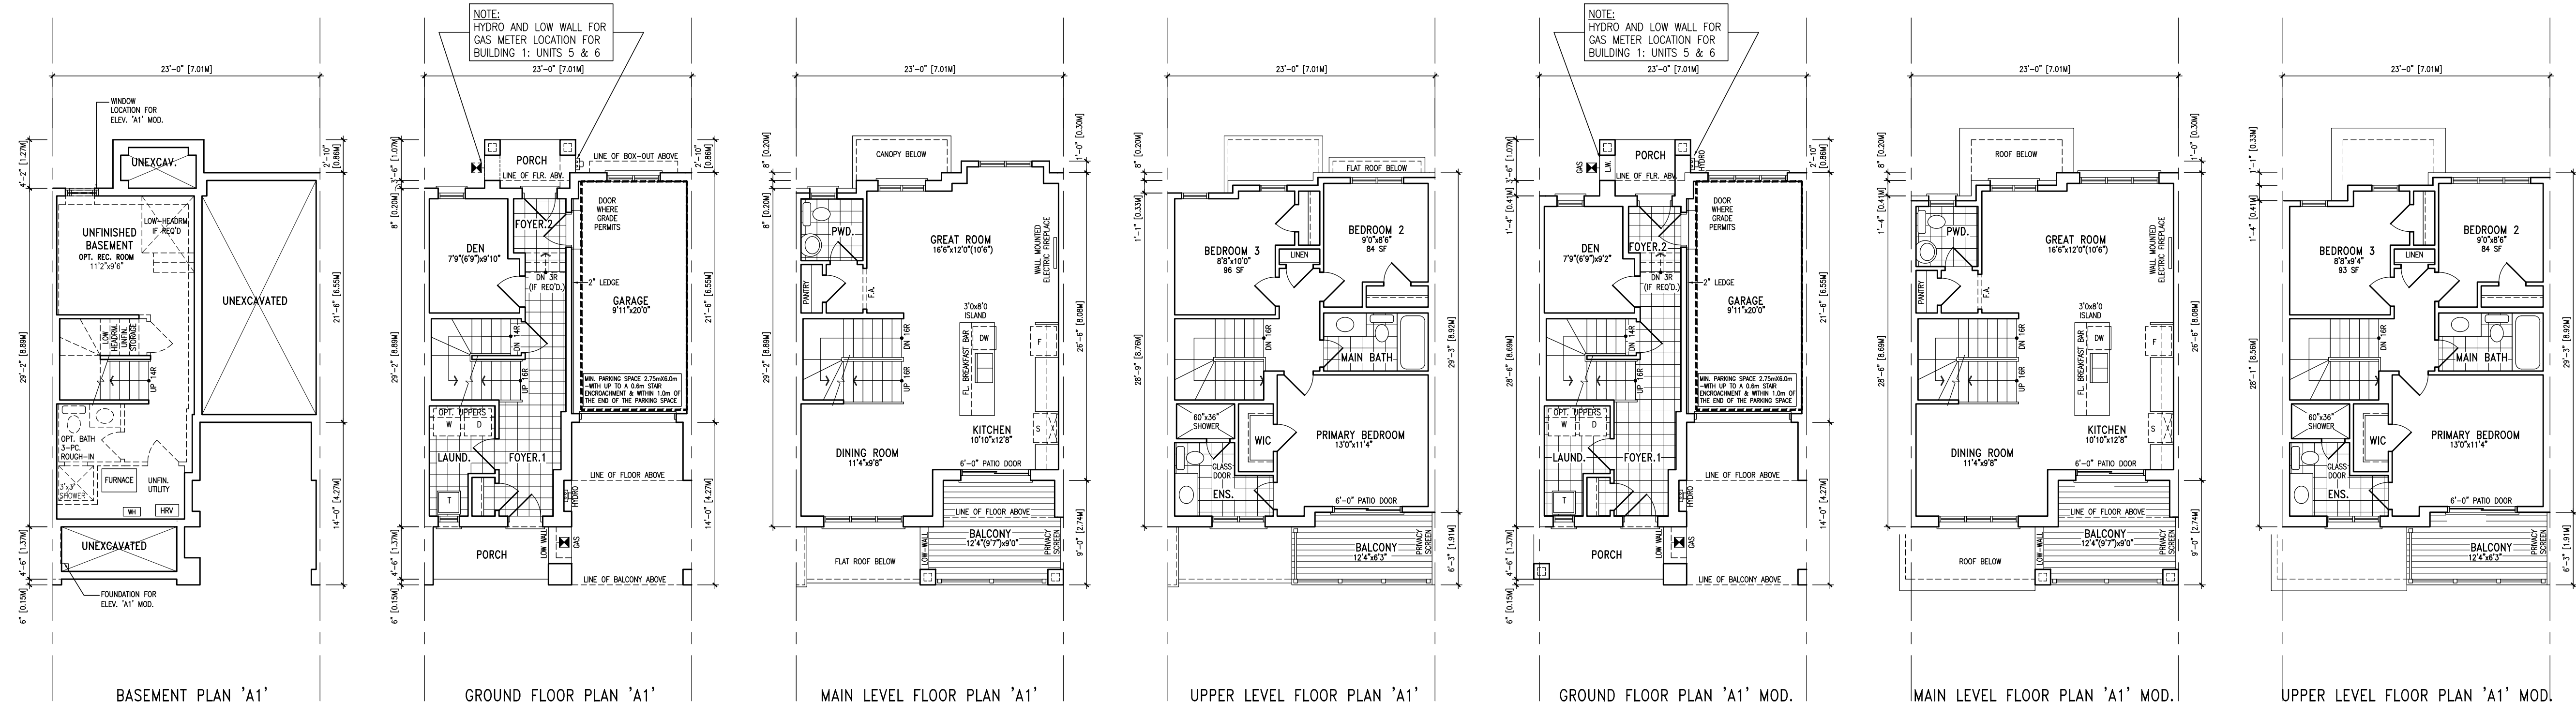

DF-1 ELEV. A
 [APPLICABLE TO BUILDINGS 1 & 3]
 ELEV. A1: 1700 SF/ 157.9m²
 ELEV. A1 MOD: 1681 SF/ 156.1m²
 ELEV. A2: 1655 SF/ 153.7m²

10			
9			
8			
7			
6			
5			
4			
3			
2	ISSUED FOR 2ND SUBMISSION	26-02-05 (V3)	
1	ISSUED FOR DRAFT PLAN SUBMISSION	25-06-25 (V3)	
0	no description	date	by

Contractor must verify all dimensions on the job and report any discrepancy to the Designer before proceeding with the work. All drawings and specifications are instruments of service and the property of the architect which must be returned at the completion of the work. Drawings are not to be scaled.

255 Consumers Rd
Suite 120
Toronto ON M2J 1R4
t 416.630.2255
f 416.630.4782
va3design.com

All drawings, specifications, related documents and design are the copyright property of VA3 DESIGN. Reproduction of this property in whole or in part is strictly prohibited without VA3 DESIGN's written permission.

The architect has reviewed and taken responsibility for this design and has the qualification and meets the requirements set out in the qualification information.

Richard Vink 24488
signature
VA3 Design Inc. 42658

MADORI LIMITED

PROJECT NAME
ELM ROAD

LOCATION
STOUFFVILLE, ON.

PROJECT NO.
09041

DUAL FRONTING

TYPICAL FLOOR PLANS

DATE
JAN. 2026

SCALE
1/8" = 1'-0"

DESIGNED BY
SP


CHECKED BY
RV

DATE
09/04/25


PROJECT TYPE
TYP. PLANS

FP.1

DUAL FRONTING TOWNHOUSES

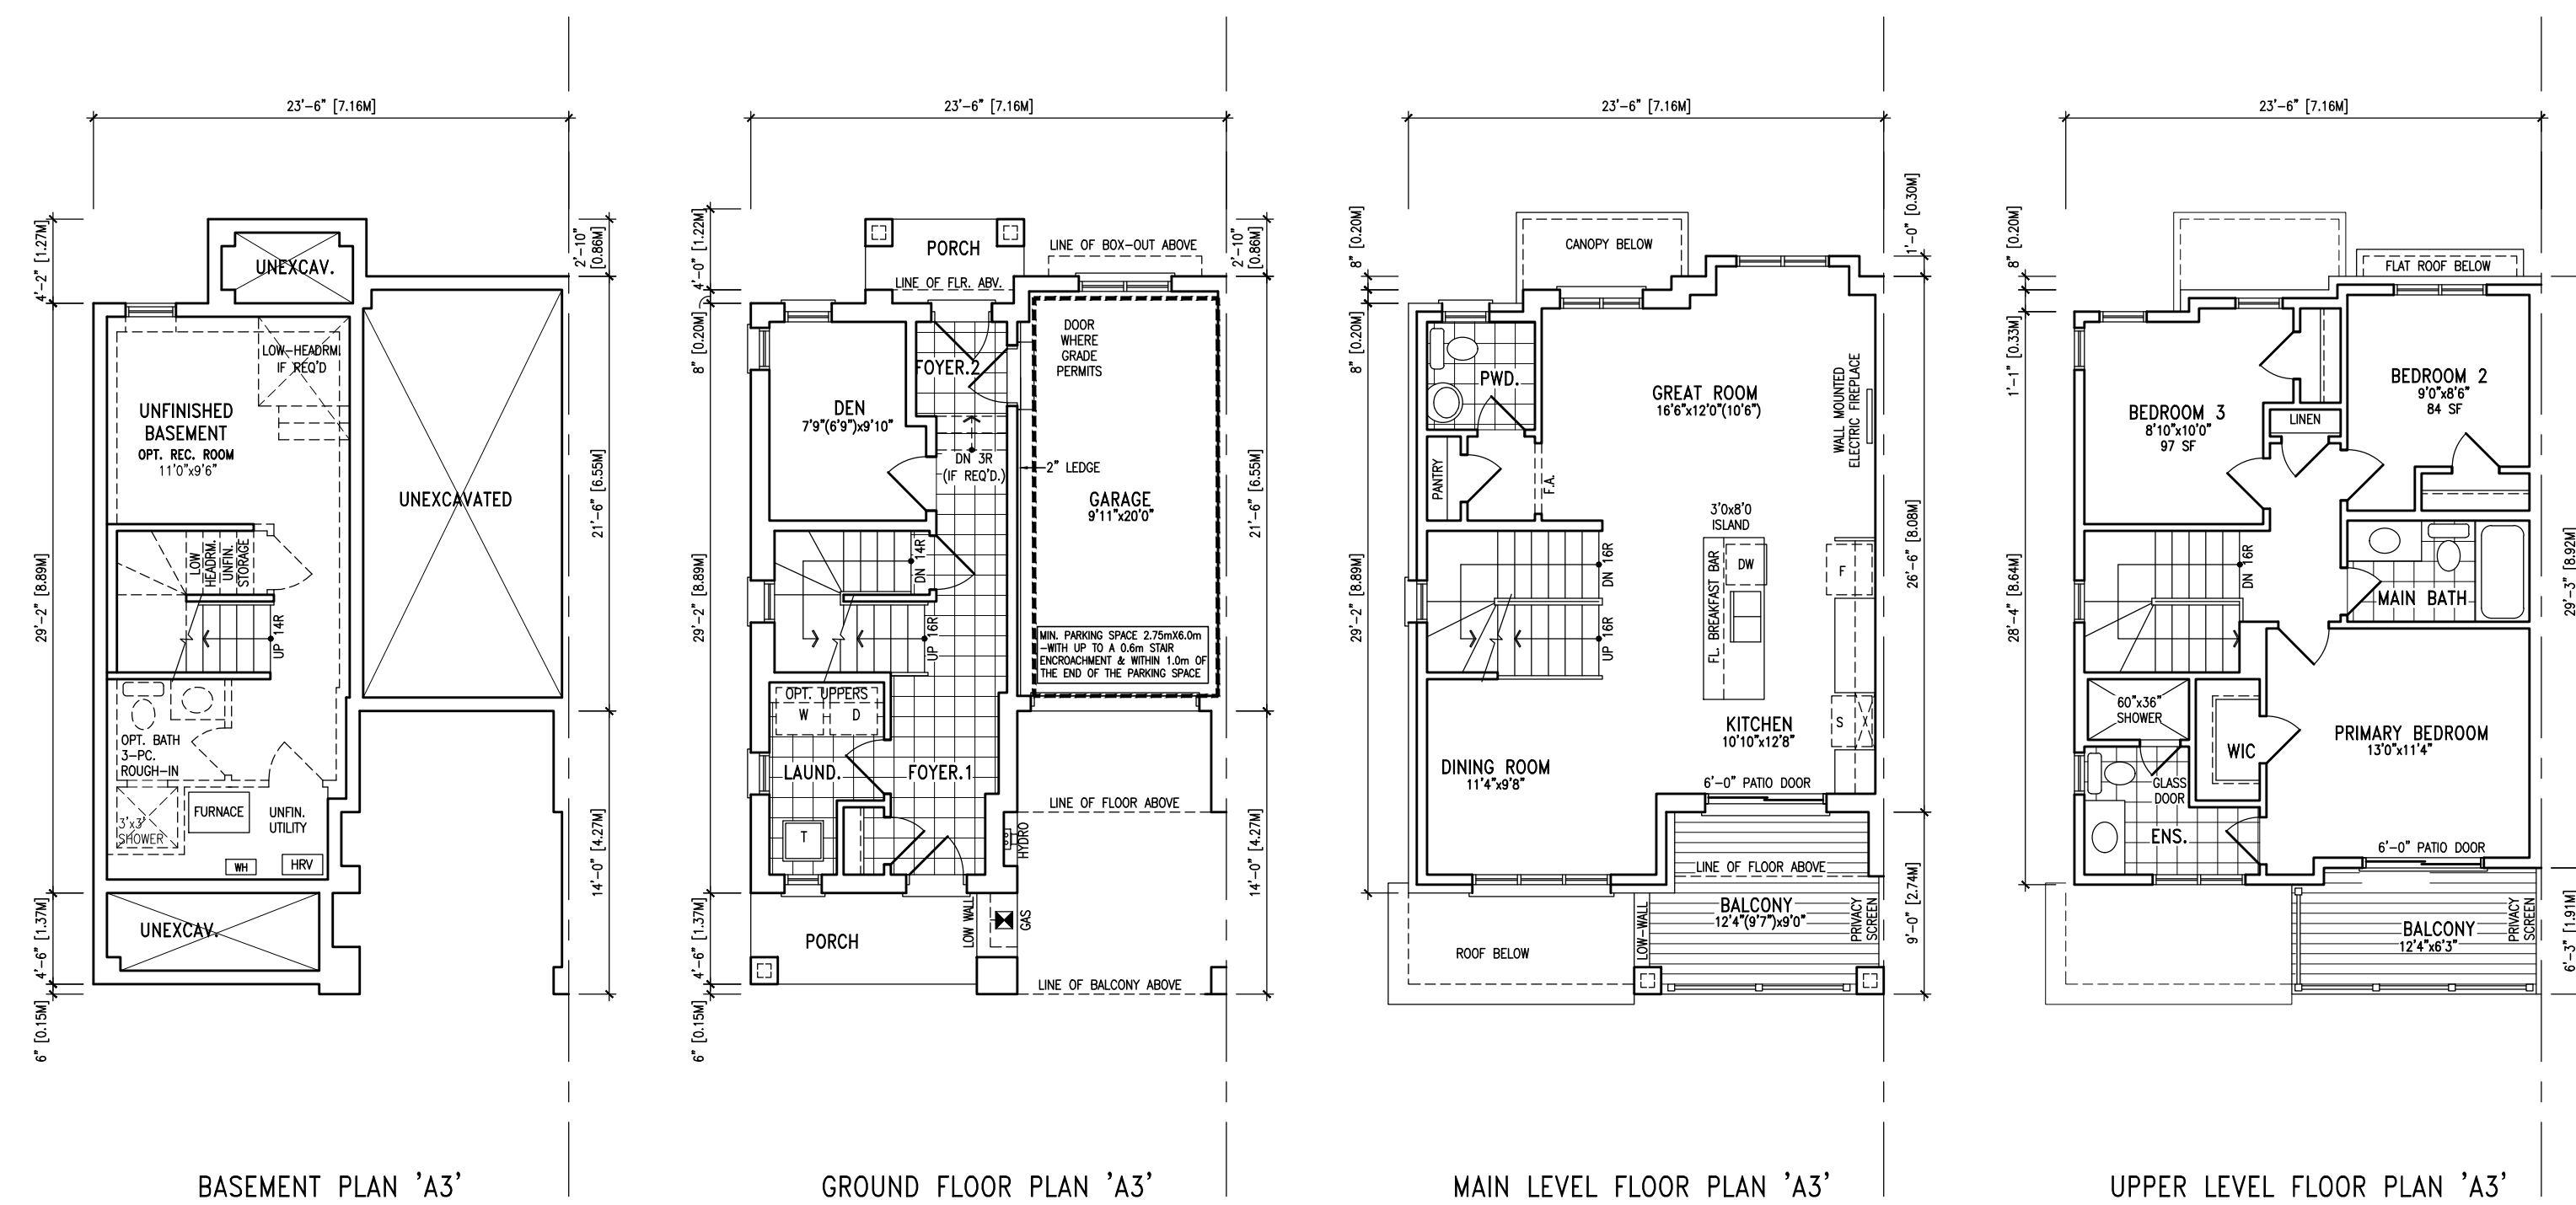

DF-1E ELEV. A3
[APPLICABLE TO BUILDING 1]
ELEV. A3: 1726 SF/ 160.4m²

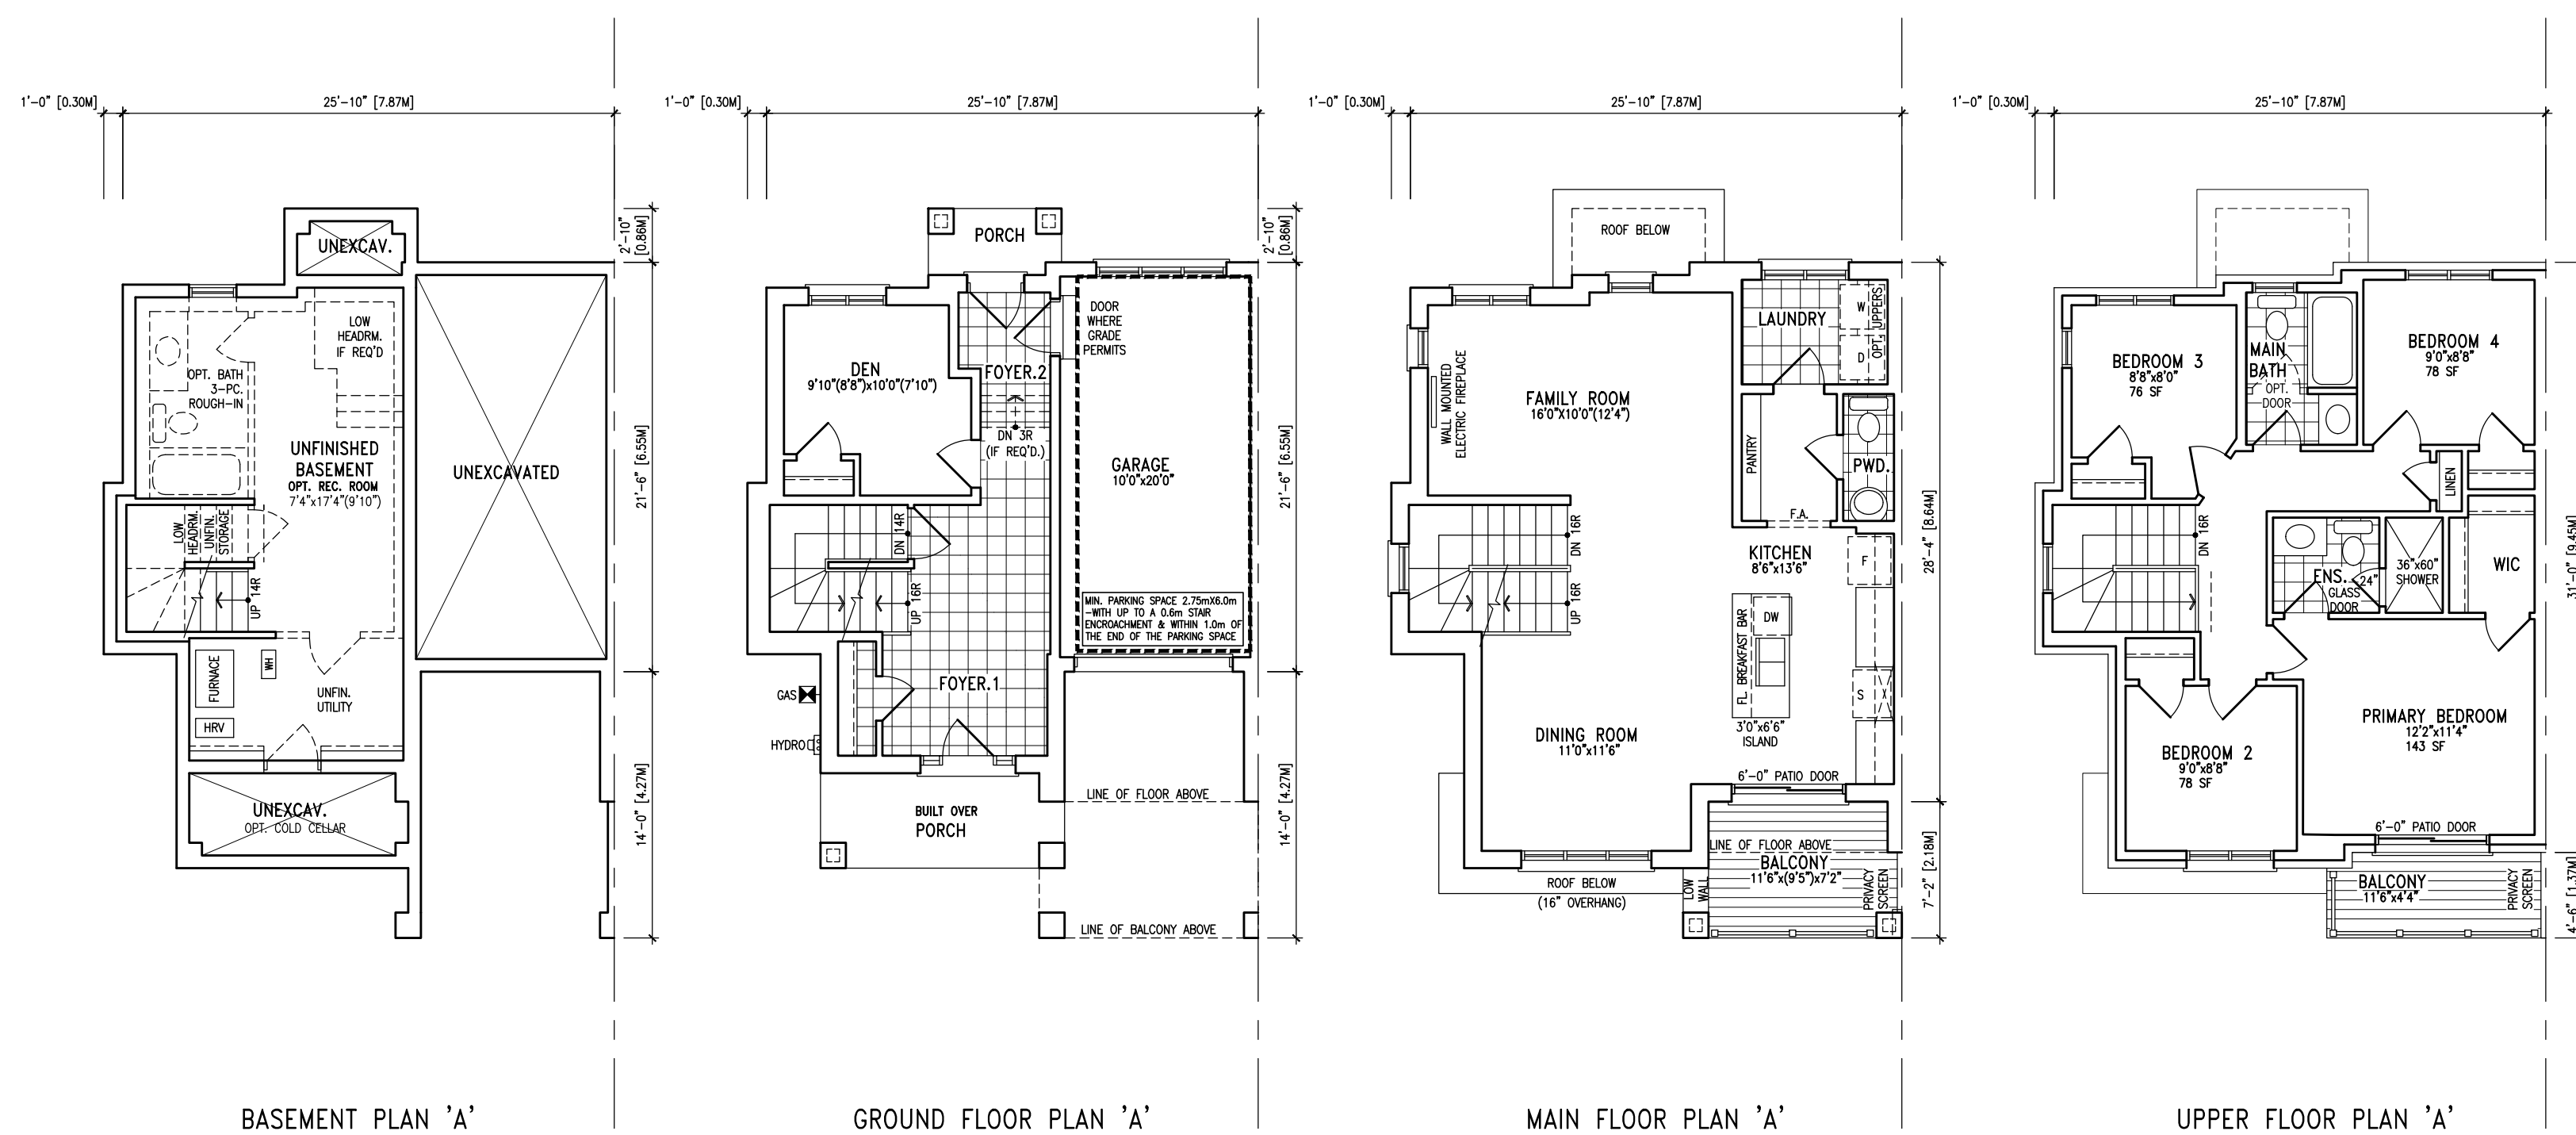

DF-2E ELEV. A
[APPLICABLE TO BUILDINGS 2 & 3]
ELEV. A: 1915 SF/ 177.9m²

10			
9			
8			
7			
6			
5			
4			
3			
2	ISSUED FOR 2ND SUBMISSION	28-02-05	VA3
1	ISSUED FOR DRAFT PLAN SUBMISSION	25-06-25	VA3
0	description	date	by

Contractor must verify all dimensions on the job and report any discrepancy to the Designer before proceeding with the work. All drawings and specifications are instruments of service and the property of the architect which must be returned at the completion of the work. Drawings are not to be scaled.

VA3 DESIGN

255 Consumers Rd
Suite 120
Toronto, ON M2J 1R4
t 416.630.2255
f 416.630.4782
va3design.com

All drawings, specifications, reports, documents and design are the copyright property of VA3 DESIGN. Reproduction of this property in whole or in part is strictly prohibited without VA3 DESIGN's written permission.

The contractor has reviewed and taken responsibility for this design and has the qualification and meets the requirements set out in the qualification information.

Richard Vink 24488
signature
VA3 Design Inc. 42658

MADORI LIMITED

project name
ELM ROAD

location
STOUFFVILLE, ON.

project no.
09041

DUAL FRONTING

date
JAN. 2026

drawn by
SP

checked by
RV

scale
1/8" = 1'-0"

sheet no.
FP.2

typical floor plans


drawn by
SP

checked by
RV


scale
1/8" = 1'-0"

sheet no.
FP.2

DUAL FRONTING TOWNHOUSES

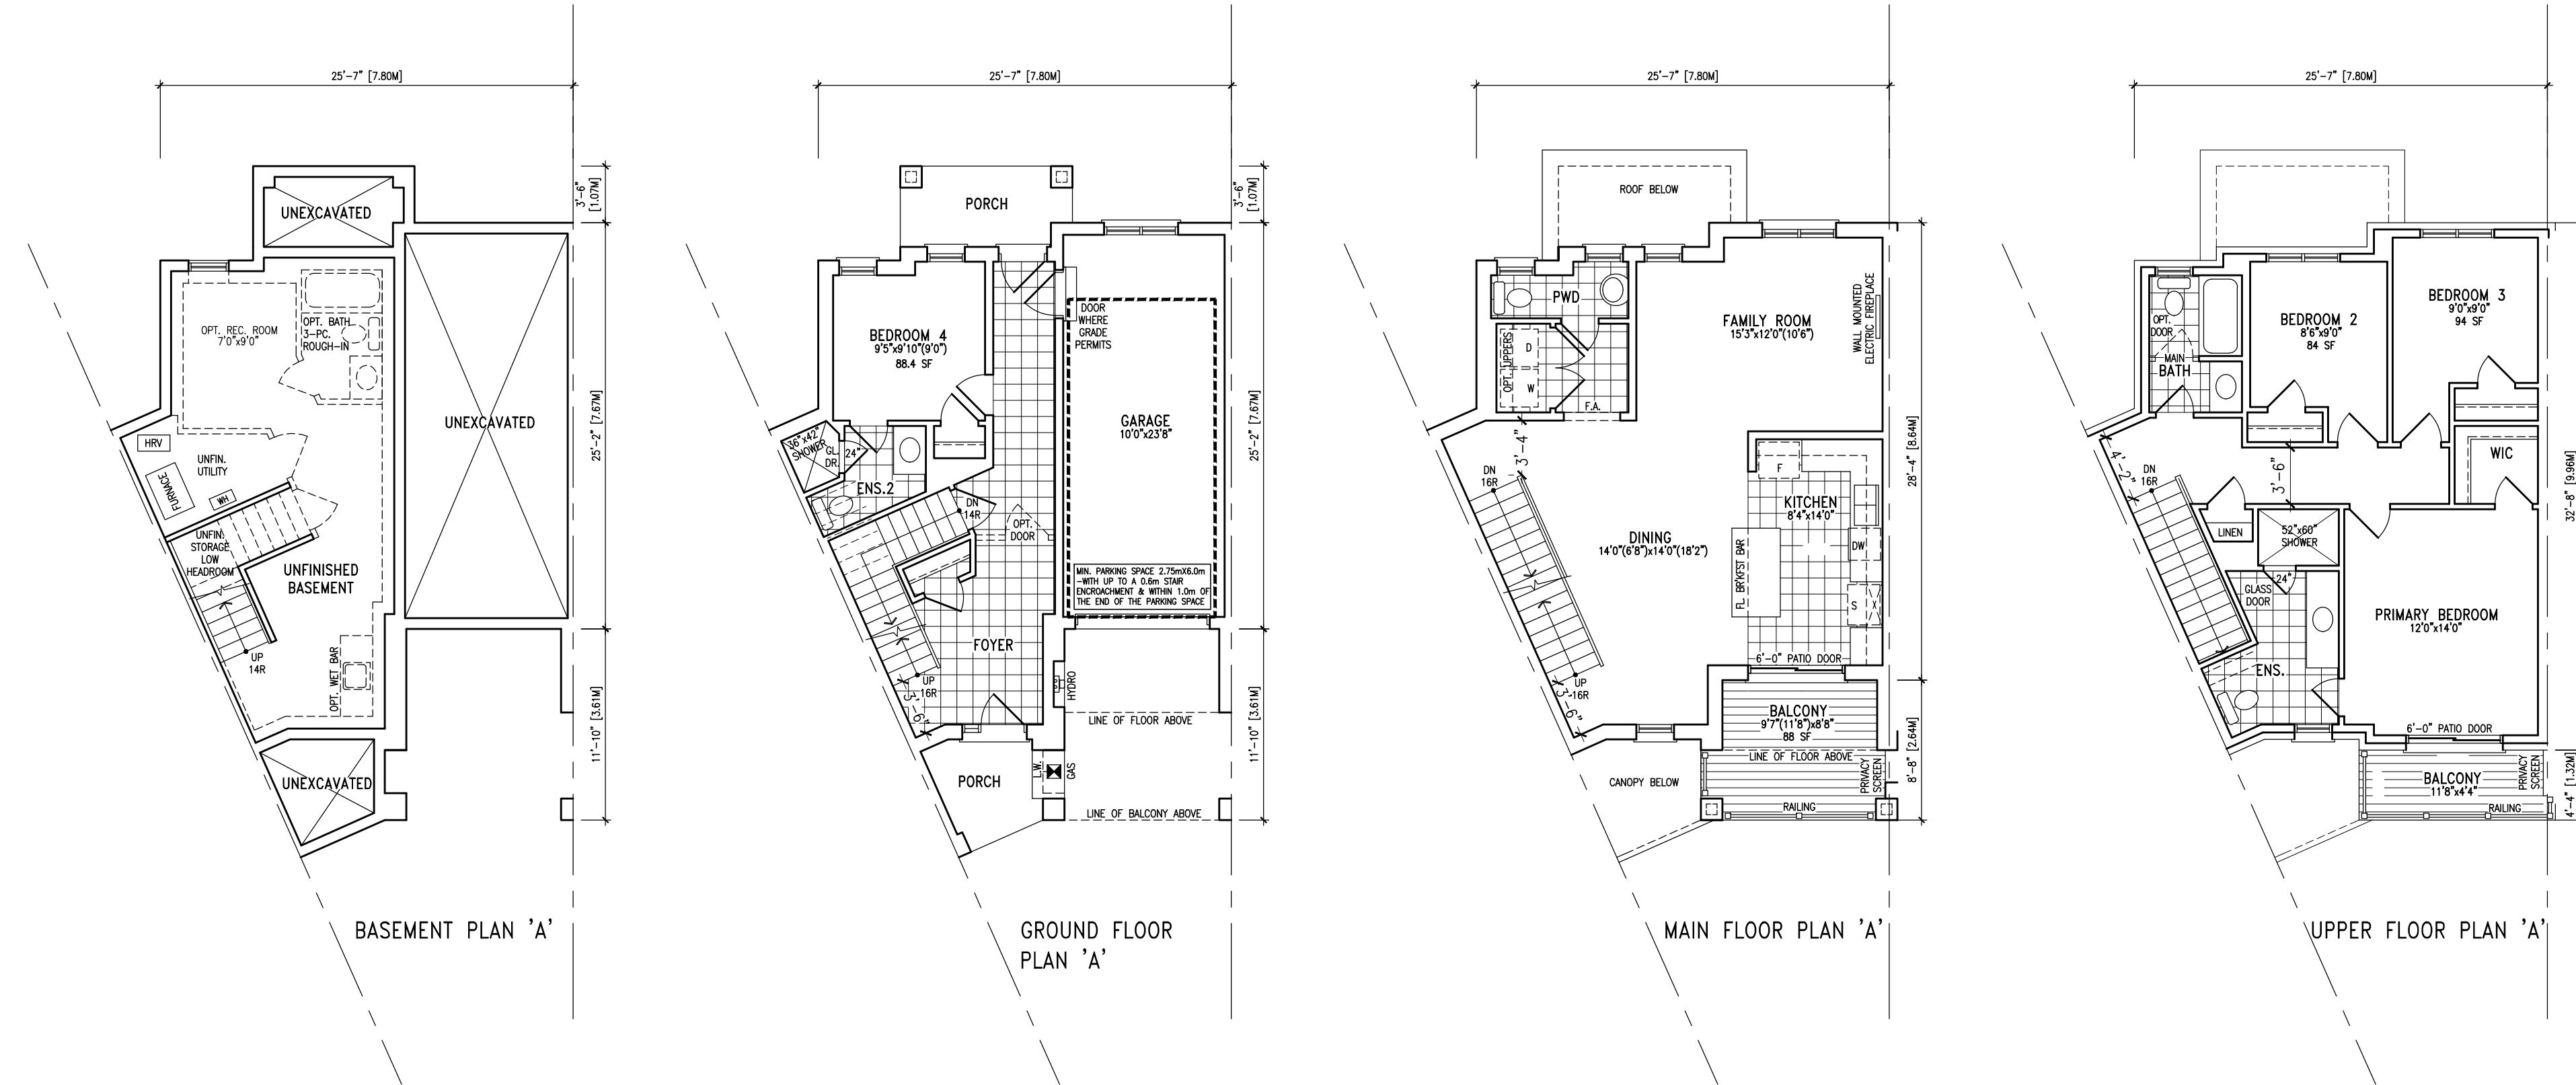


DF-3 ELEV. A
[APPLICABLE TO BUILDING 2]
ELEV. A: 1954 SF/ 181.5m²

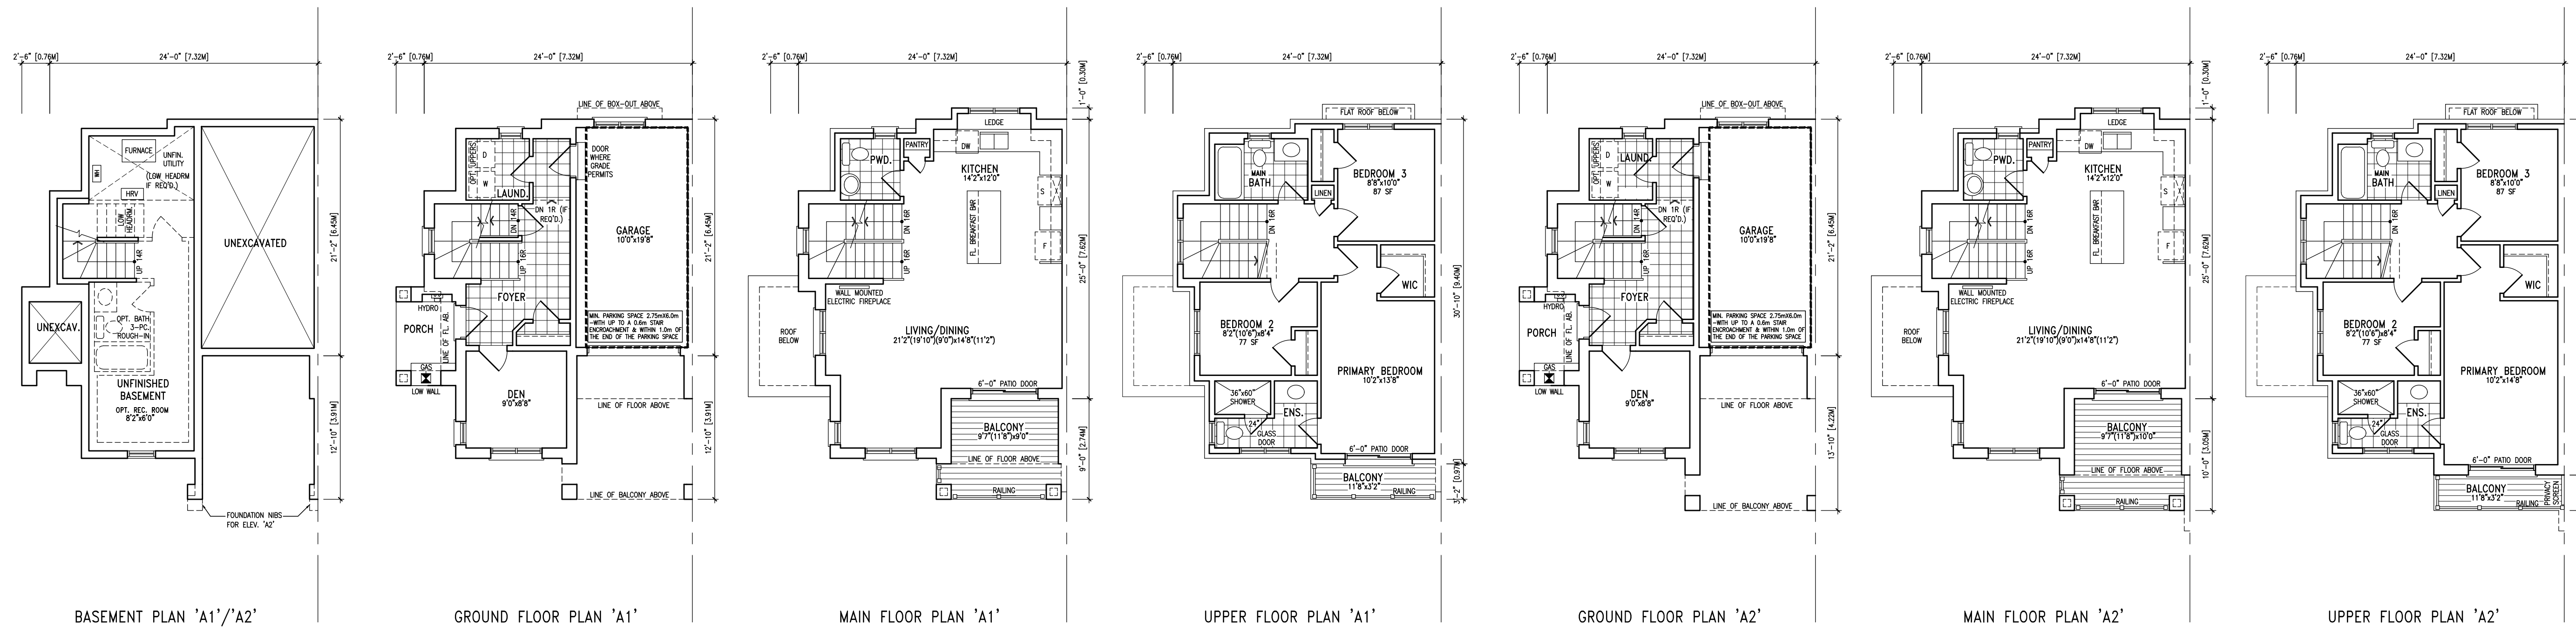


DF-4C ELEV. A
[APPLICABLE TO BUILDINGS 1, 2 & 3]
ELEV. A1: 1649 SF/ 153.2m²
ELEV. A2: 1660 SF/ 154.2m²

DUAL FRONTING TOWNHOUSES

10			
9			
8			
7			
6			
5			
4			
3			
2	ISSUED FOR 2ND SUBMISSION	28-02-05	VA3
1	ISSUED FOR DRAFT PLAN SUBMISSION	25-06-25	VA3
0	no description	date	by
Contractor must verify all dimensions on the job and report any discrepancy to the Designer before proceeding with the work. All drawings and specifications are instruments of service and the property of the architect which must be returned at the completion of the work. Drawings are not to be scaled.			
VA3 DESIGN 255 Consumers Rd Suite 120 Toronto, ON M2J 1R4 t: 416.630.2255 f: 416.630.4782 va3design.com			
All drawings, specifications, related documents and design are the copyright property of VA3 DESIGN. Reproduction of this property in whole or in part is strictly prohibited without VA3 DESIGN's written permission.			
The contractor has reviewed and taken responsibility for this design and has the qualification and meets the requirements, set out in the project building code to be a signifier.			
Richard Vink <i>R. Vink</i> 24488 name signature VA3 Design Inc. 42658 signature			
MADORI LIMITED			
PROJECT NAME ELM ROAD			
LOCATION STOUFFVILLE, ON.			
PROJECT NO. 09041			
DUAL FRONTING			
TYPICAL FLOOR PLANS			
DATE JAN. 2026			
SCALE 1/8" = 1'-0"			
DESIGNED BY SP			
CHECKED BY RV			
PROJECT NO. 09041_SPA_TYP_PLANS			
FP.3			

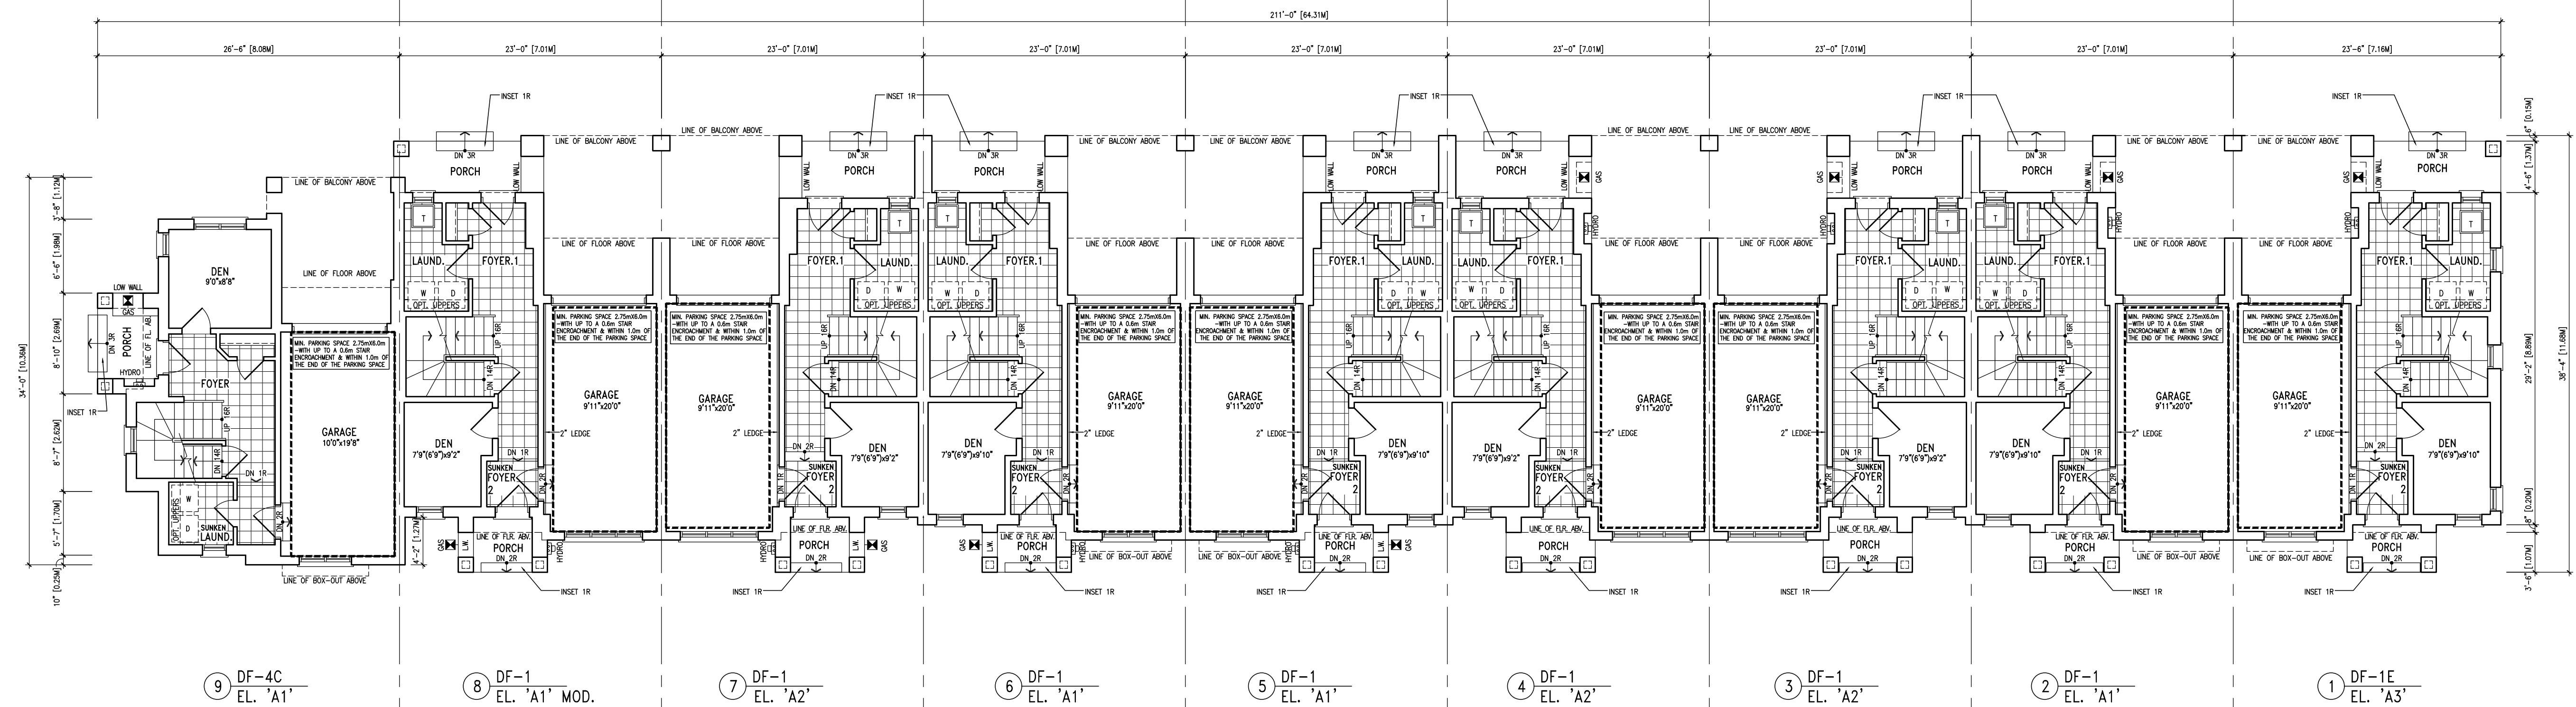

GROUND FLOOR PLAN

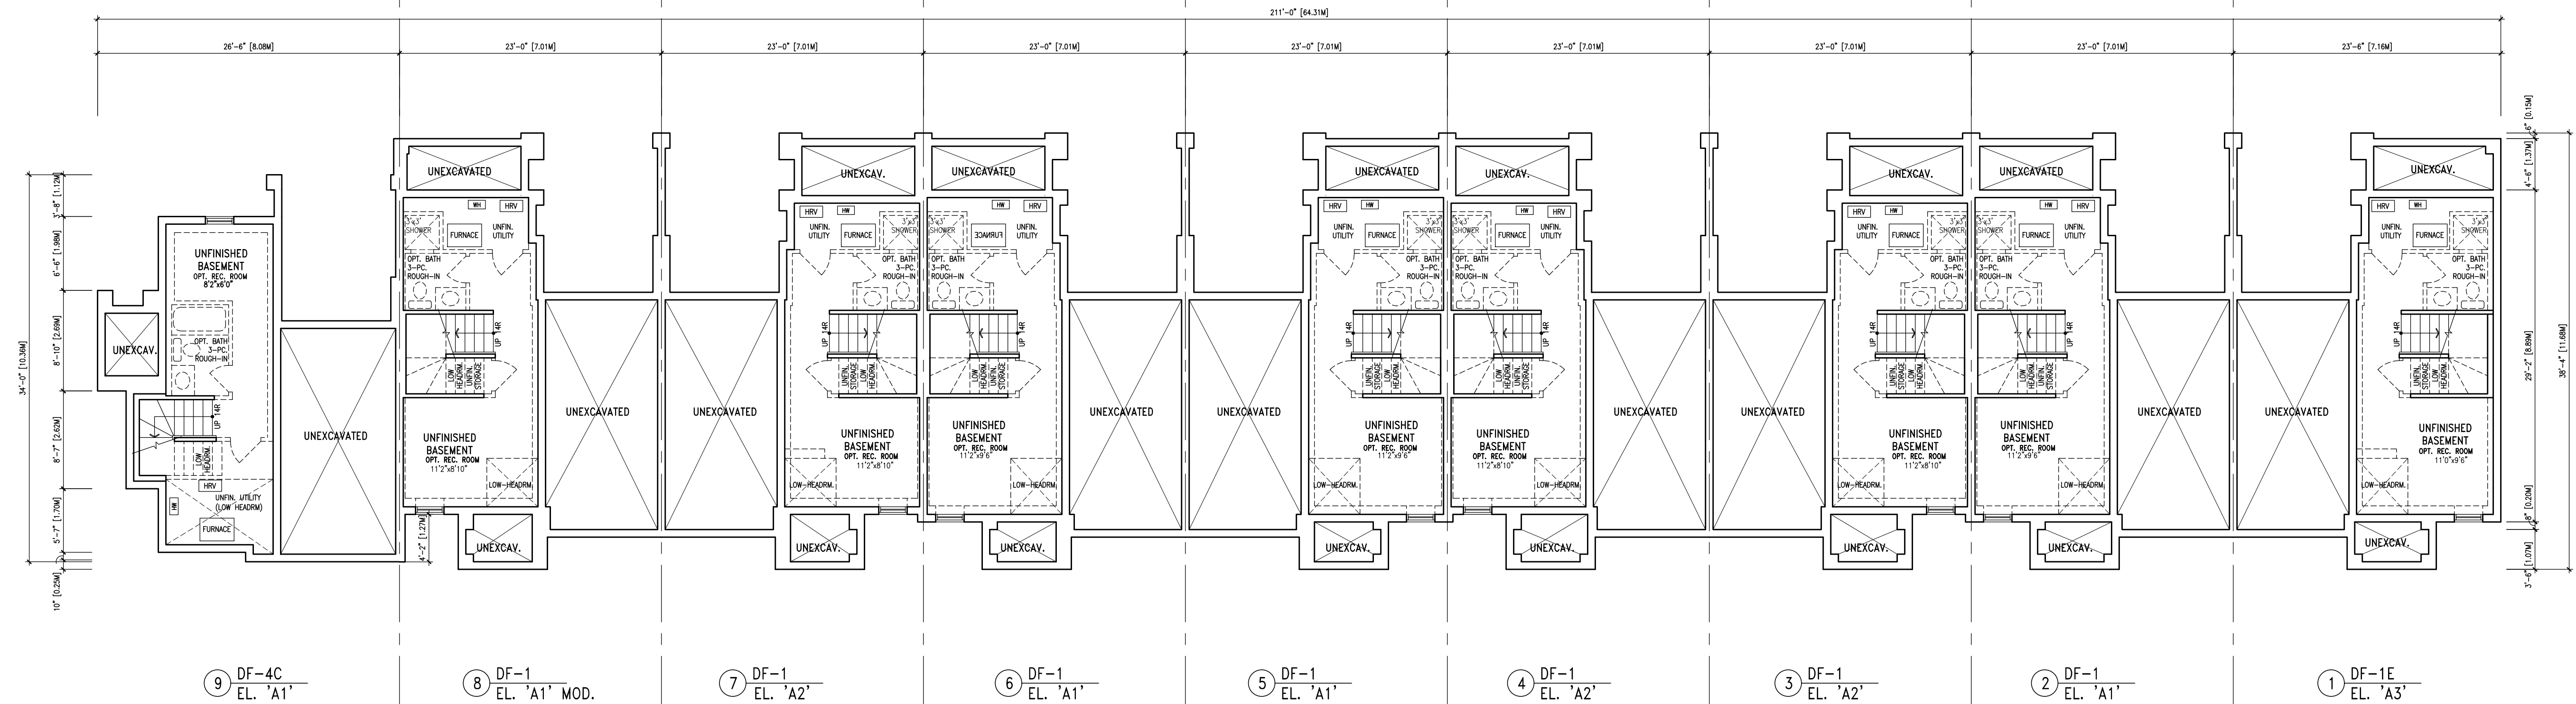

BASEMENT PLAN

BUILDING 1 DUAL FRONTING TOWNHOUSES

NO.	DESCRIPTION	DATE	BY
10			
9			
8			
7			
6			
5			
4			
3			
2	ISSUED FOR 2ND SUBMISSION	28-02-05	VAS
1	ISSUED FOR DRAFT PLAN SUBMISSION	25-06-25	VAS
0	DESCRIPTION	DATE	BY

Contractor must verify all dimensions on the job and report any discrepancy to the Designer before proceeding with the work. All drawings and specifications are instruments of service and the property of the architect which must be returned at the completion of the work. Drawings are not to be scaled.

VAS DESIGN
255 Consumers Rd
Suite 120
Toronto ON M2J 1R4
t 416.630.2255
f 416.630.4782
vasdesign.com

All drawings, specifications, related documents and design are the copyright property of VAS DESIGN. Reproduction of this property in whole or in part is strictly prohibited without VAS DESIGN's written permission.


The architect has reviewed and taken responsibility for this design and for the qualifications and needs the requirements, and as a qualification information.

Richard Vink *R. Vink* 24488
signature
VAS Design Inc. 42358


MADORI LIMITED

PROJECT NAME: **ELM ROAD**
PROJECT NO: **09041**
LOCATION: **STOUFFVILLE, ON.**
DATE: **JAN. 2026**
DRAWN BY: **SP**
CHECKED BY: **RV**
SCALE: **1/8" = 1'-0"**
SHEET NO: **B.1.1**

DUAL FRONTING
BLOCK FLOOR PLANS

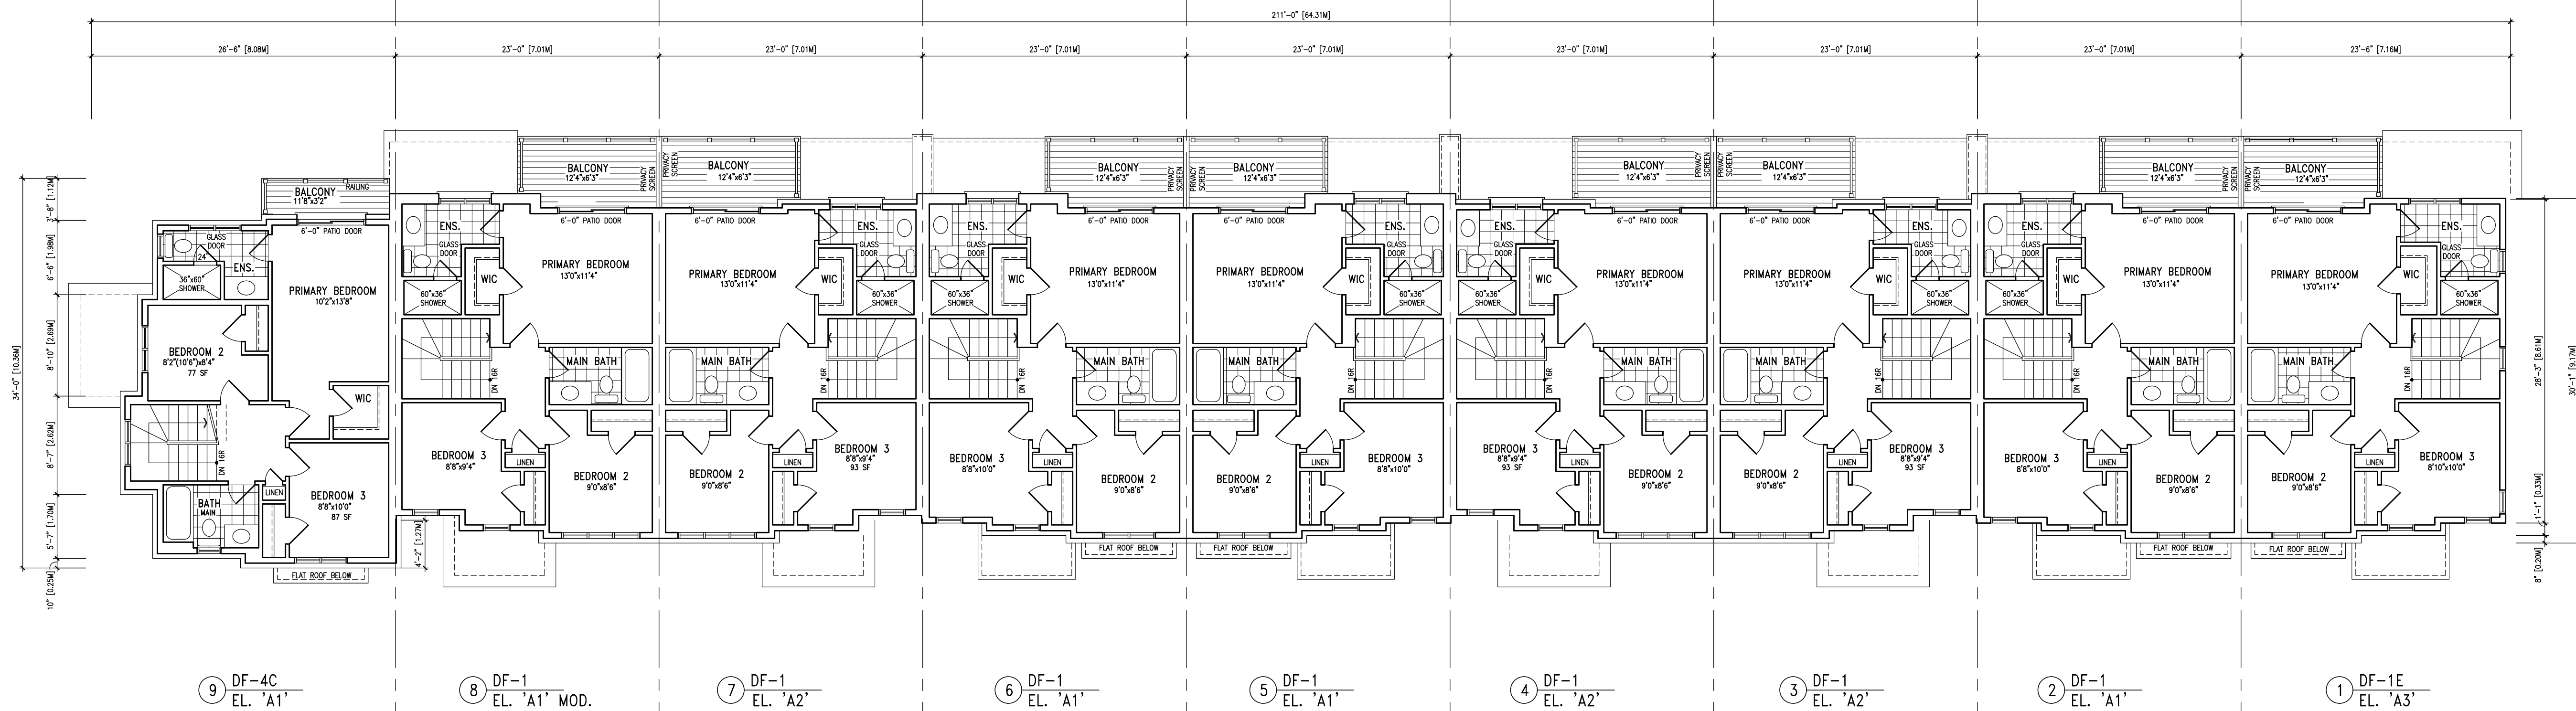

UPPER FLOOR PLAN

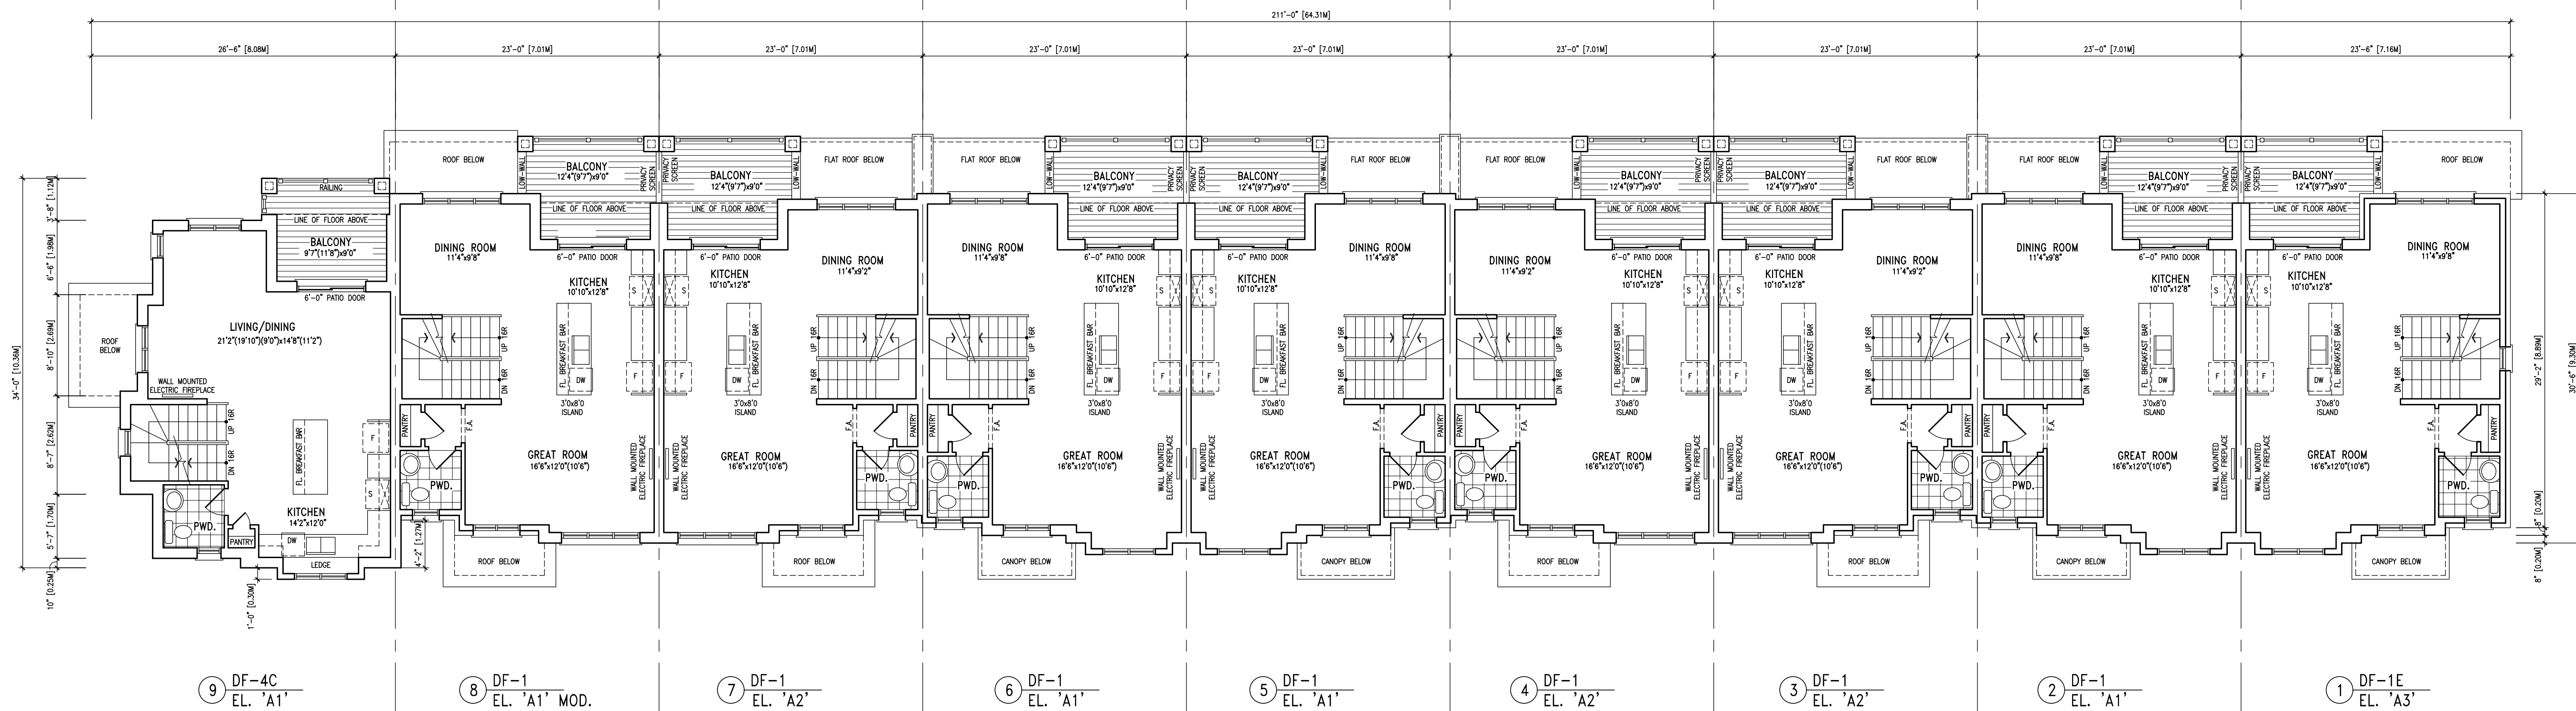

MAIN FLOOR PLAN

BUILDING 1 DUAL FRONTING TOWNHOUSES

10			
9			
8			
7			
6			
5			
4			
3			
2			
1			
0			

ISSUED FOR 2ND SUBMISSION 28-02-05 VAS
ISSUED FOR DRAFT PLAN SUBMISSION 25-06-25 VAS
no description data by

Contractor must verify all dimensions on the job and report any discrepancy to the Designer before proceeding with the work. All drawings and specifications are instruments of service and the property of the architect which must be returned at the completion of the work. Drawings are not to be scaled.

VAS DESIGN
255 Consumers Rd
Suite 120
Toronto ON M2J 1R4
t 416.630.2255
f 416.630.4782
vasdesign.com

All drawings, specifications, related documents and design are the copyright property of VAS DESIGN. Reproduction of this property in whole or in part is strictly prohibited without VAS DESIGN's written permission.

The architect has reviewed and taken responsibility for this design and for the qualifications and needs the requirements, as well as a 14-point building code is to be followed.


Richard Vink *R. Vink* 24488
signature date
VAS Design Inc. 42658

MADORI LIMITED

PROJECT NAME
ELM ROAD
STOUFFVILLE, ON.
PROJECT NO.
09041

BUILDING 1
DUAL FRONTING
BLOCK FLOOR PLANS
1/8" = 1'-0"
JAN. 2026
drawn by SP checked by RV
09041 SPA BUILDINGS
B1.2

ROOF PLAN

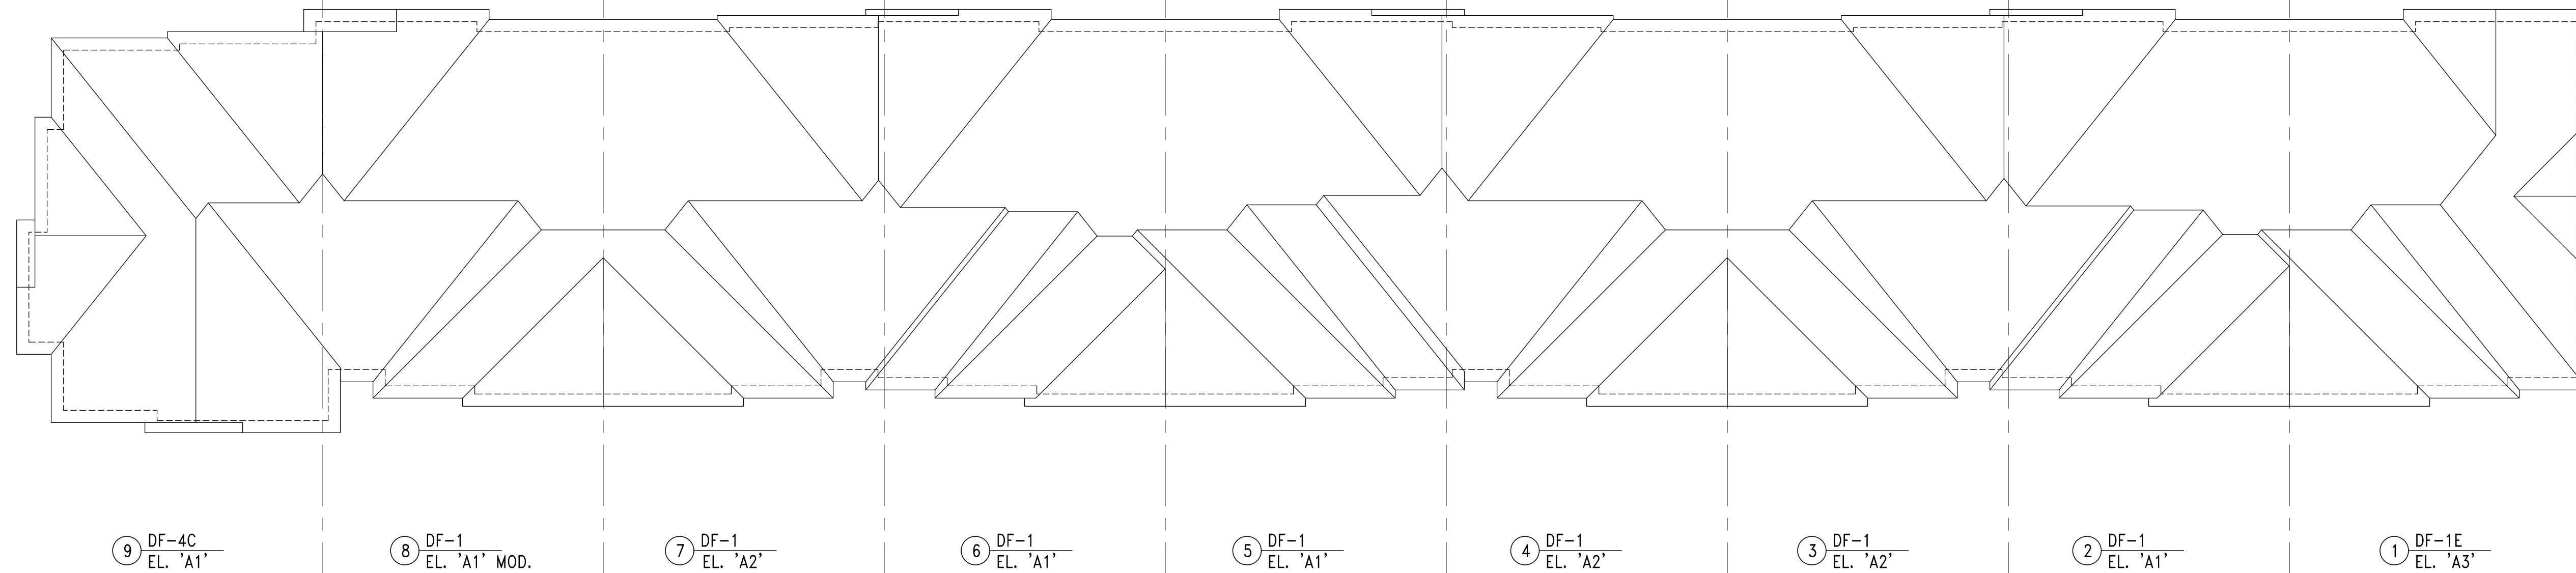

UPGRADED SIDE ELEVATION (WEST)



FLANKAGE ELEVATION (EAST)



ALLOWABLE GLAZED OPENINGS (per CBC Table 9.15.15.4.1)
= GLAZED WINDOW AREA OF ROOF
EXPOSED INSULATING FACE AREA = 41.25 SQ. FT.
LIMITING DISTANCE = 12.00 FT.
GLAZED AREA ALLOWED = 41.25 SQ. FT.
GLAZED AREA PROVIDED = 41.25 SQ. FT.

BUILDING 1 DUAL FRONTING TOWNHOUSES

10	1	1
9	1	1
8	1	1
7	1	1
6	1	1
5	1	1
4	1	1
3	1	1
2	1	1
1	1	1

ISSUED FOR 2ND SUBMISSION 28-02-05 VAS
ISSUED FOR DRAFT PLAN SUBMISSION 25-06-25 VAS
no description data

Contractor must verify all dimensions on the job and report any discrepancy to the Designer before proceeding with the work. All drawings and specifications are instruments of service and the property of the architect which must be returned at the completion of the work. Drawings are not to be scaled.

VAS DESIGN
255 Consumers Rd
Suite 120
Toronto ON M2J 1R4
t 416.630.2255
f 416.630.4782
vasdesign.com


Richard Vink 24488
signature
VAS Design Inc. 42658

MADORI LIMITED


PROJECT NAME: **ELM ROAD**
STOUFFVILLE, ON.
BUILDING 1
DUAL FRONTING TOWNHOUSES

DATE: JAN. 2026
DRAWN BY: SP
CHECKED BY: RV
PROJECT NO.: 09041
SHEET NO.: B1.3


BUILDING AREA
2247.6 S.F. (208.81 m2)

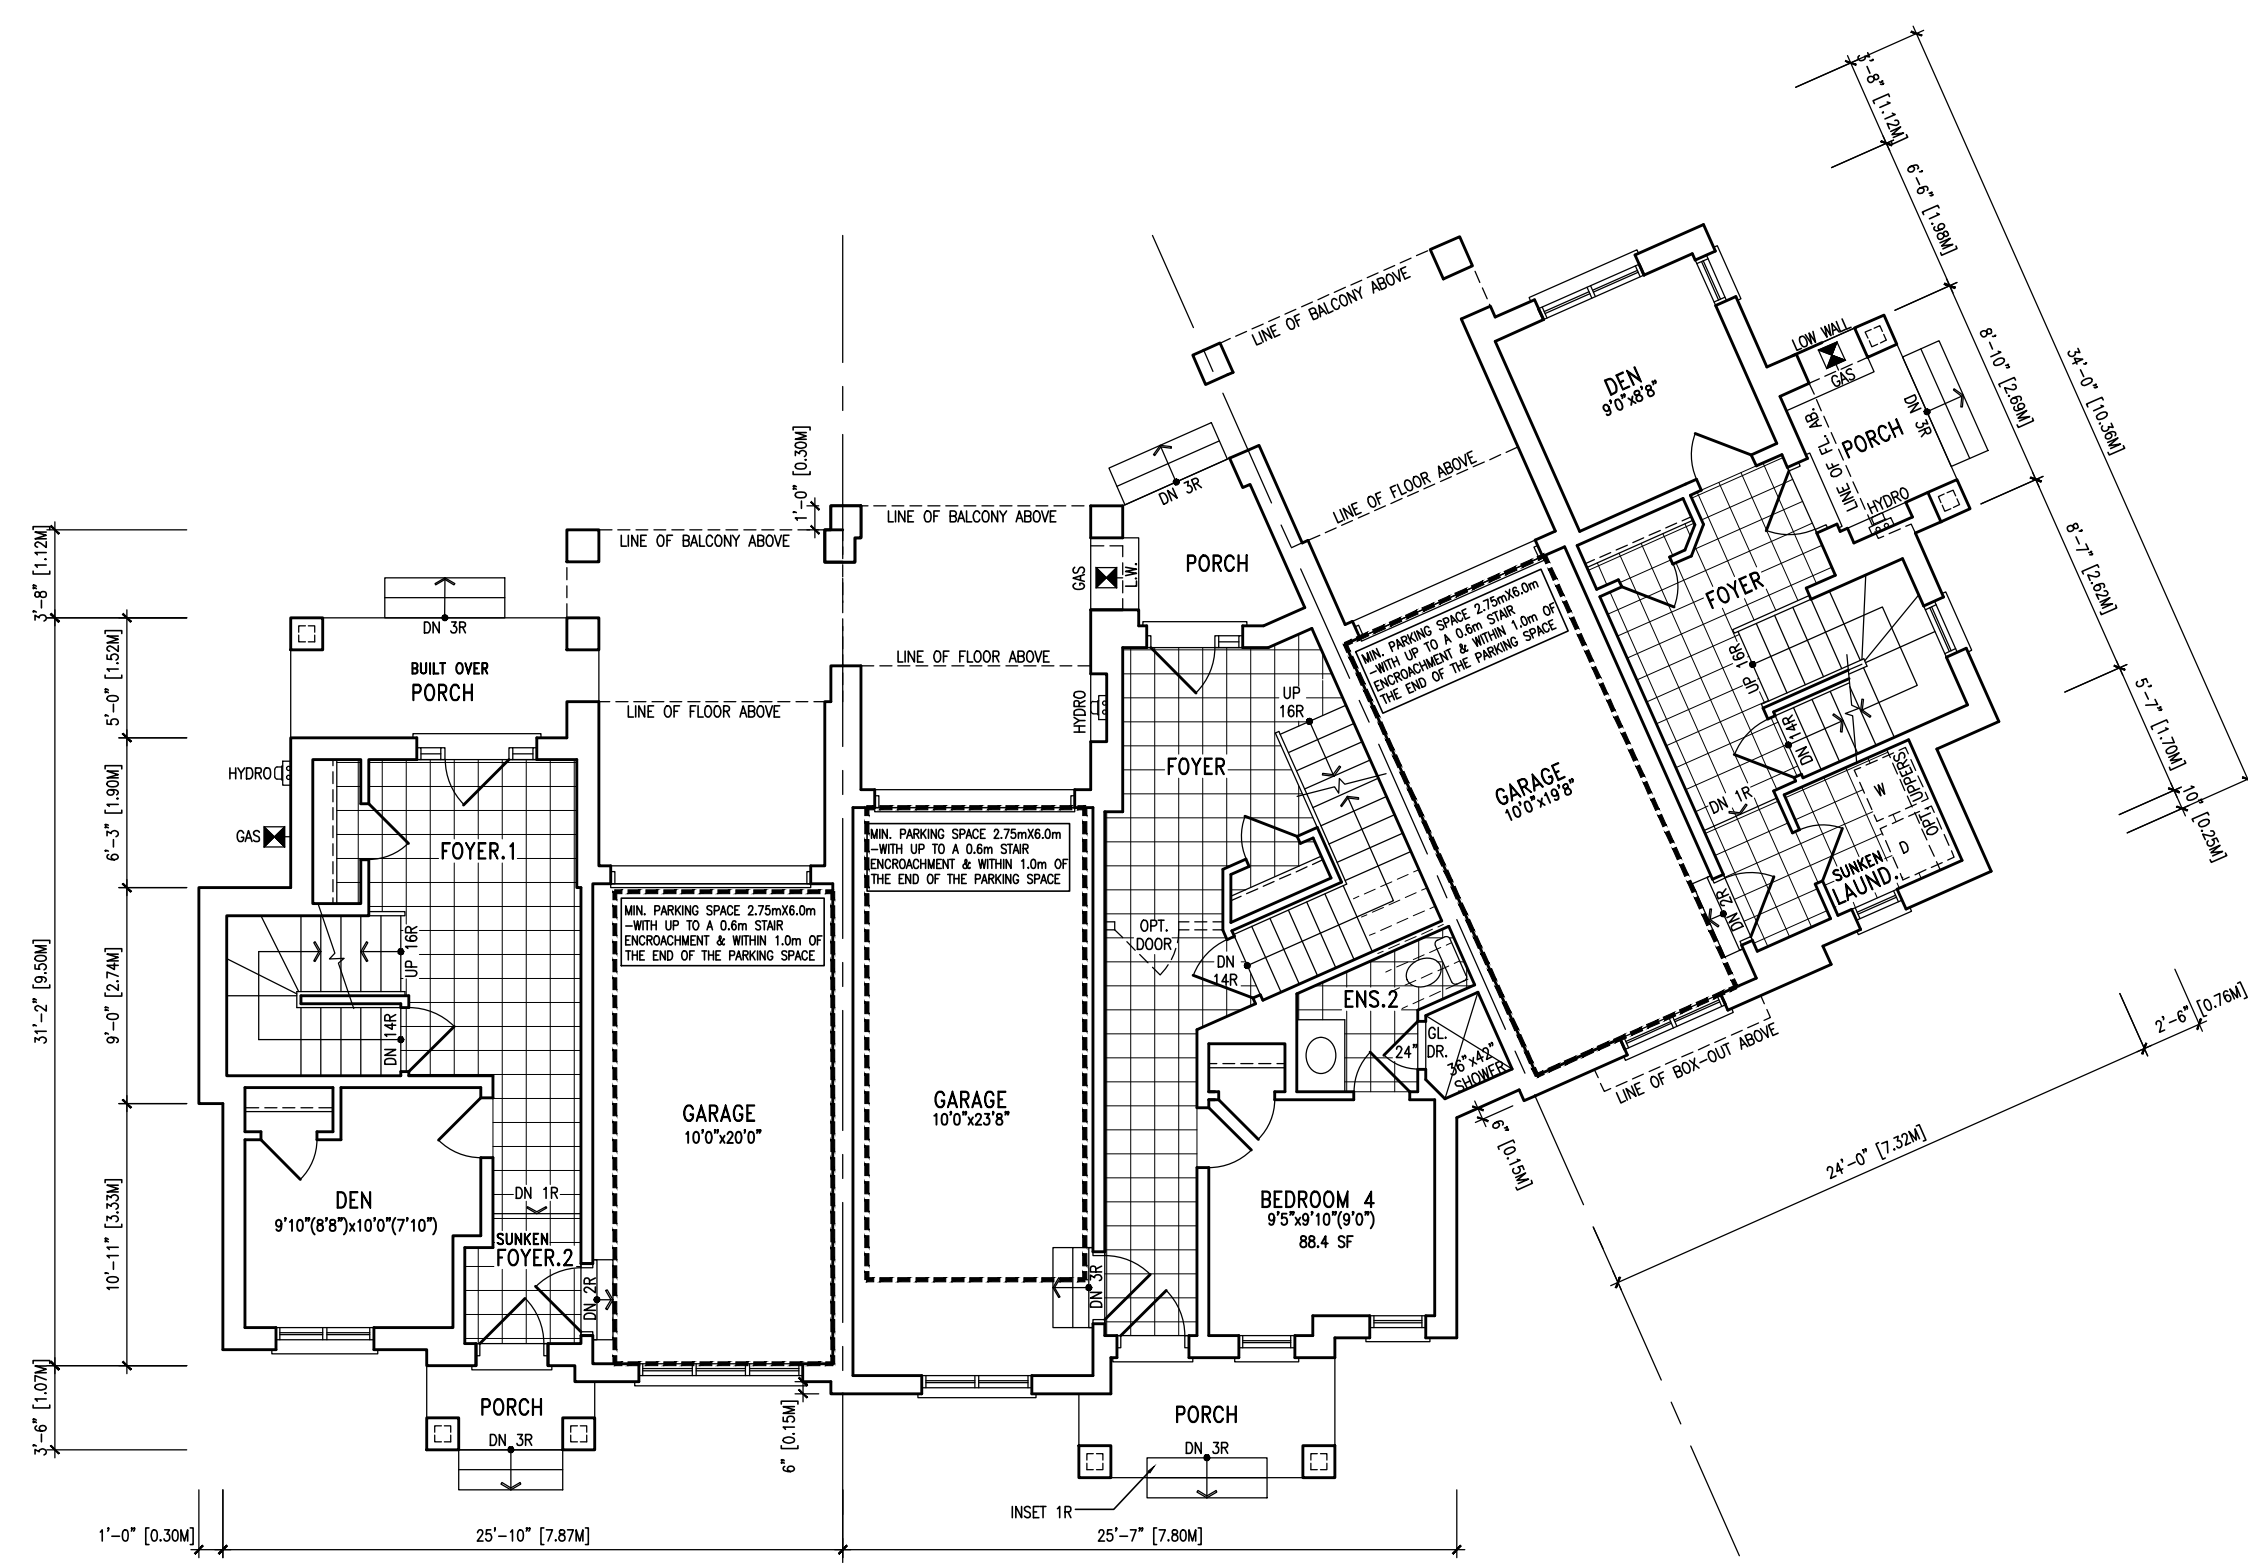


GROUND FLOOR PLAN

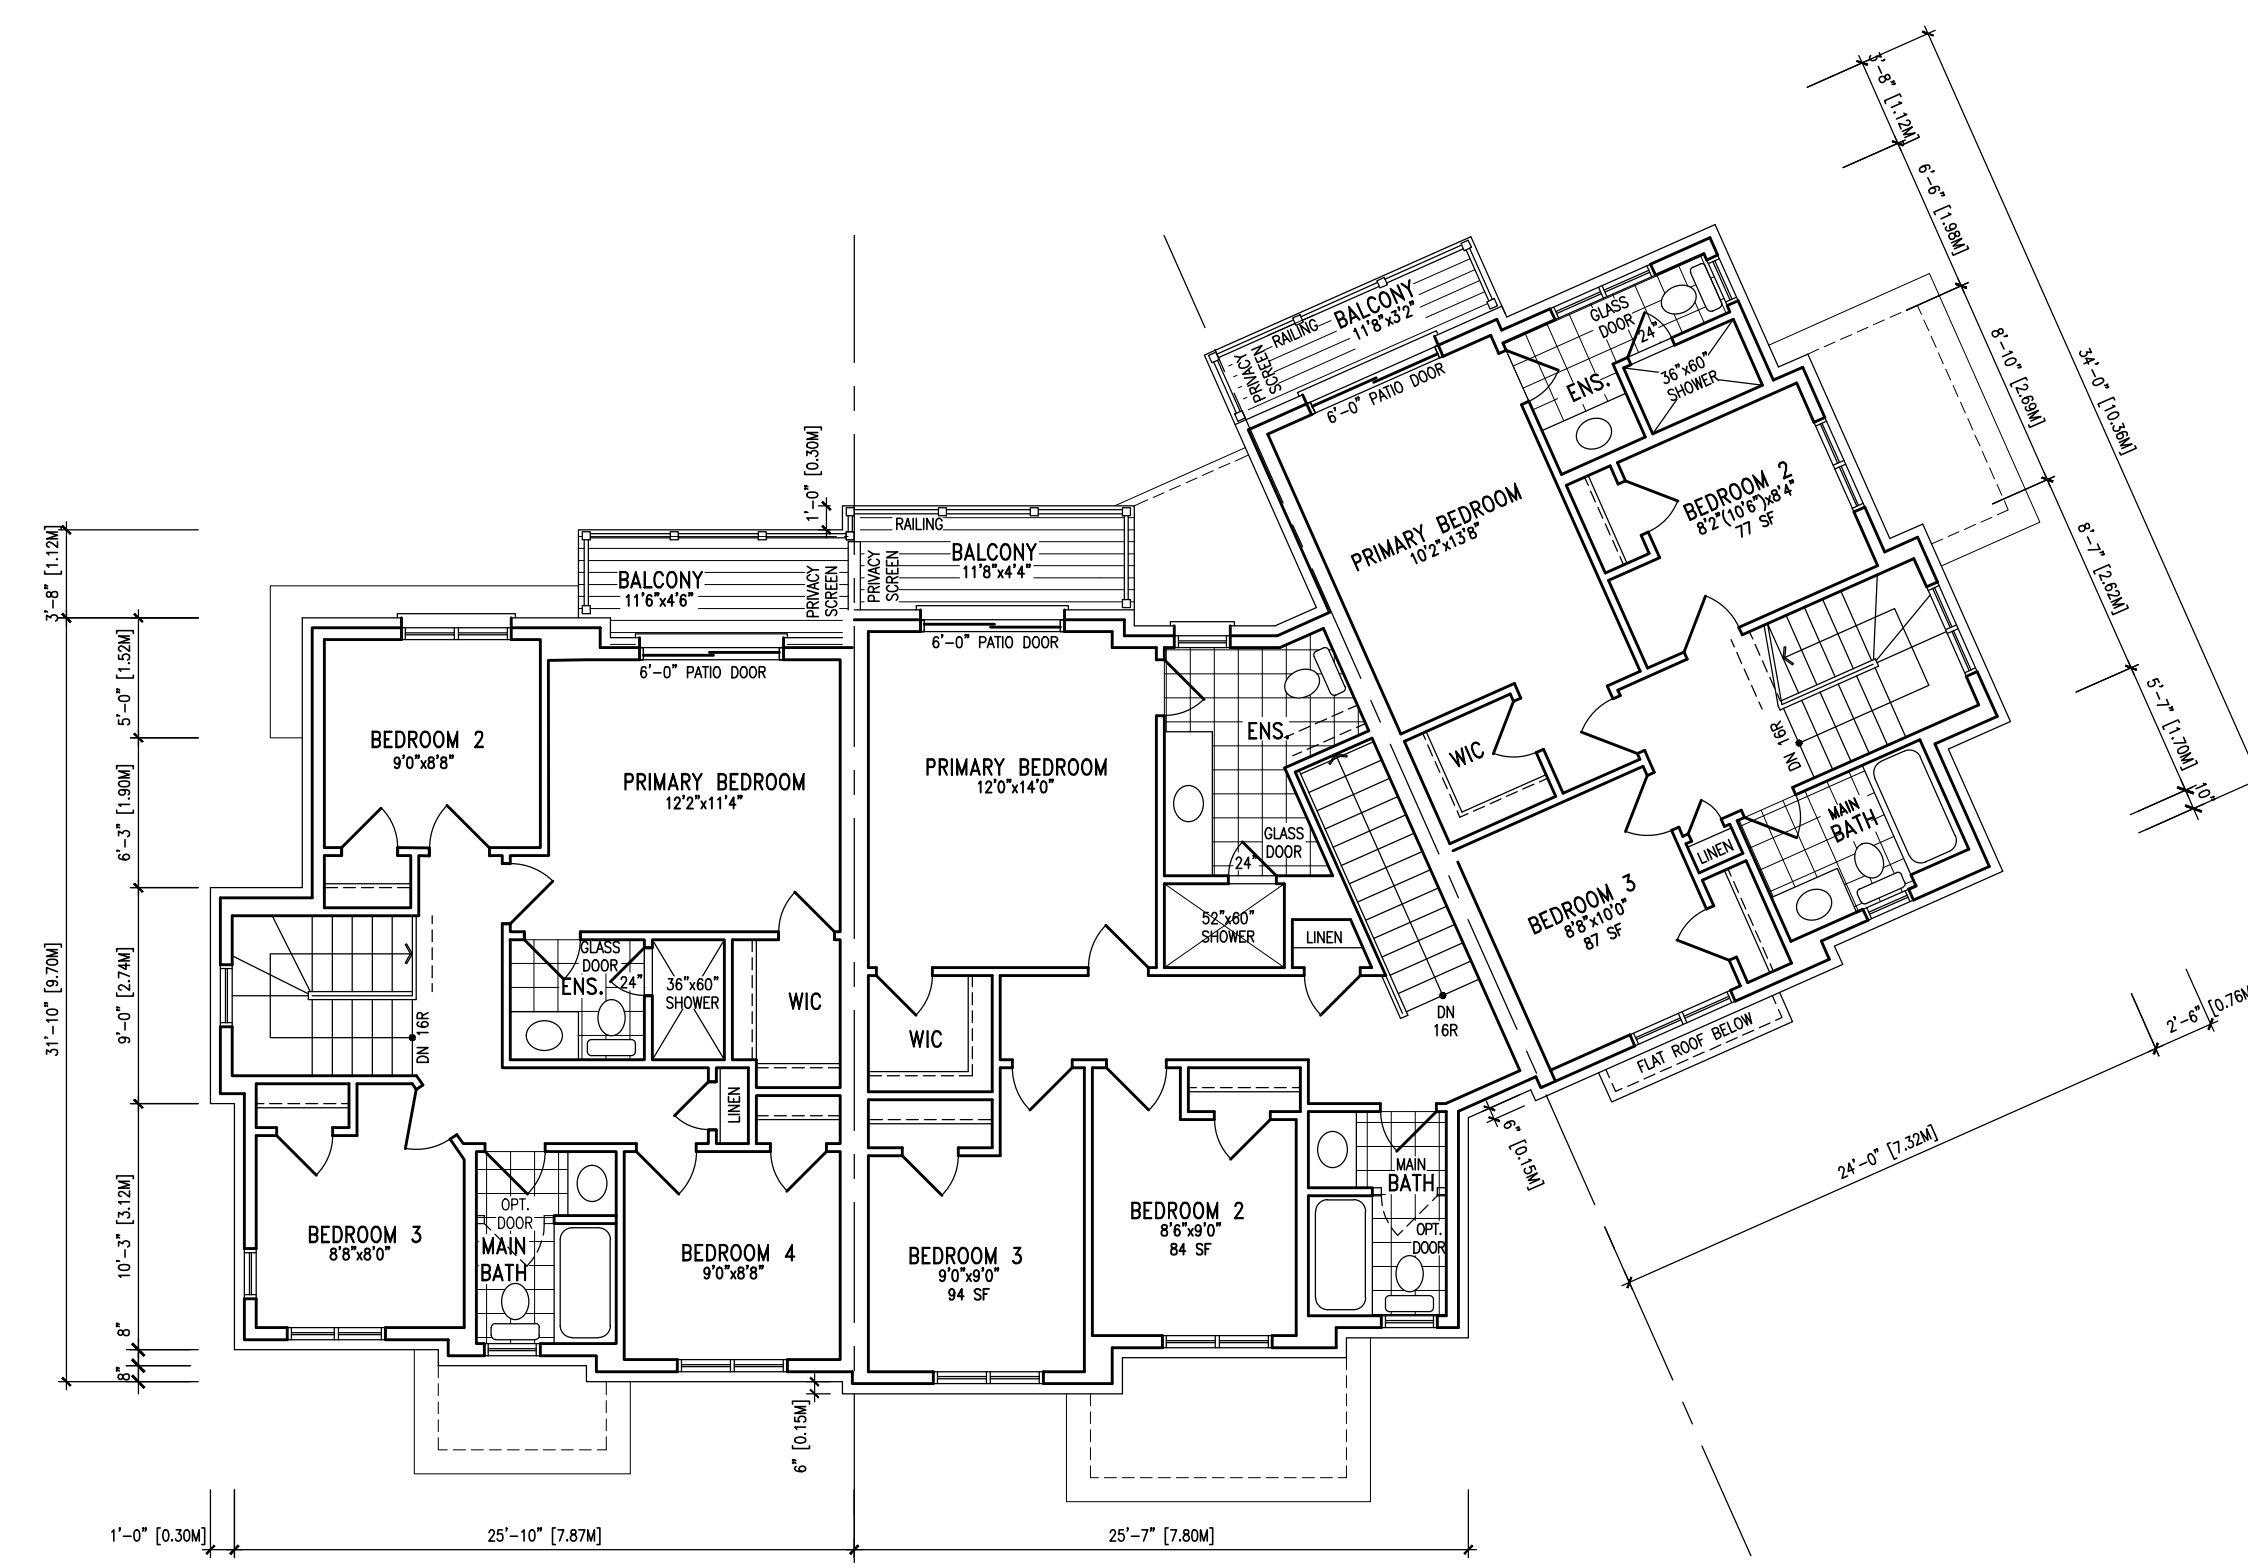

UPPER FLOOR PLAN

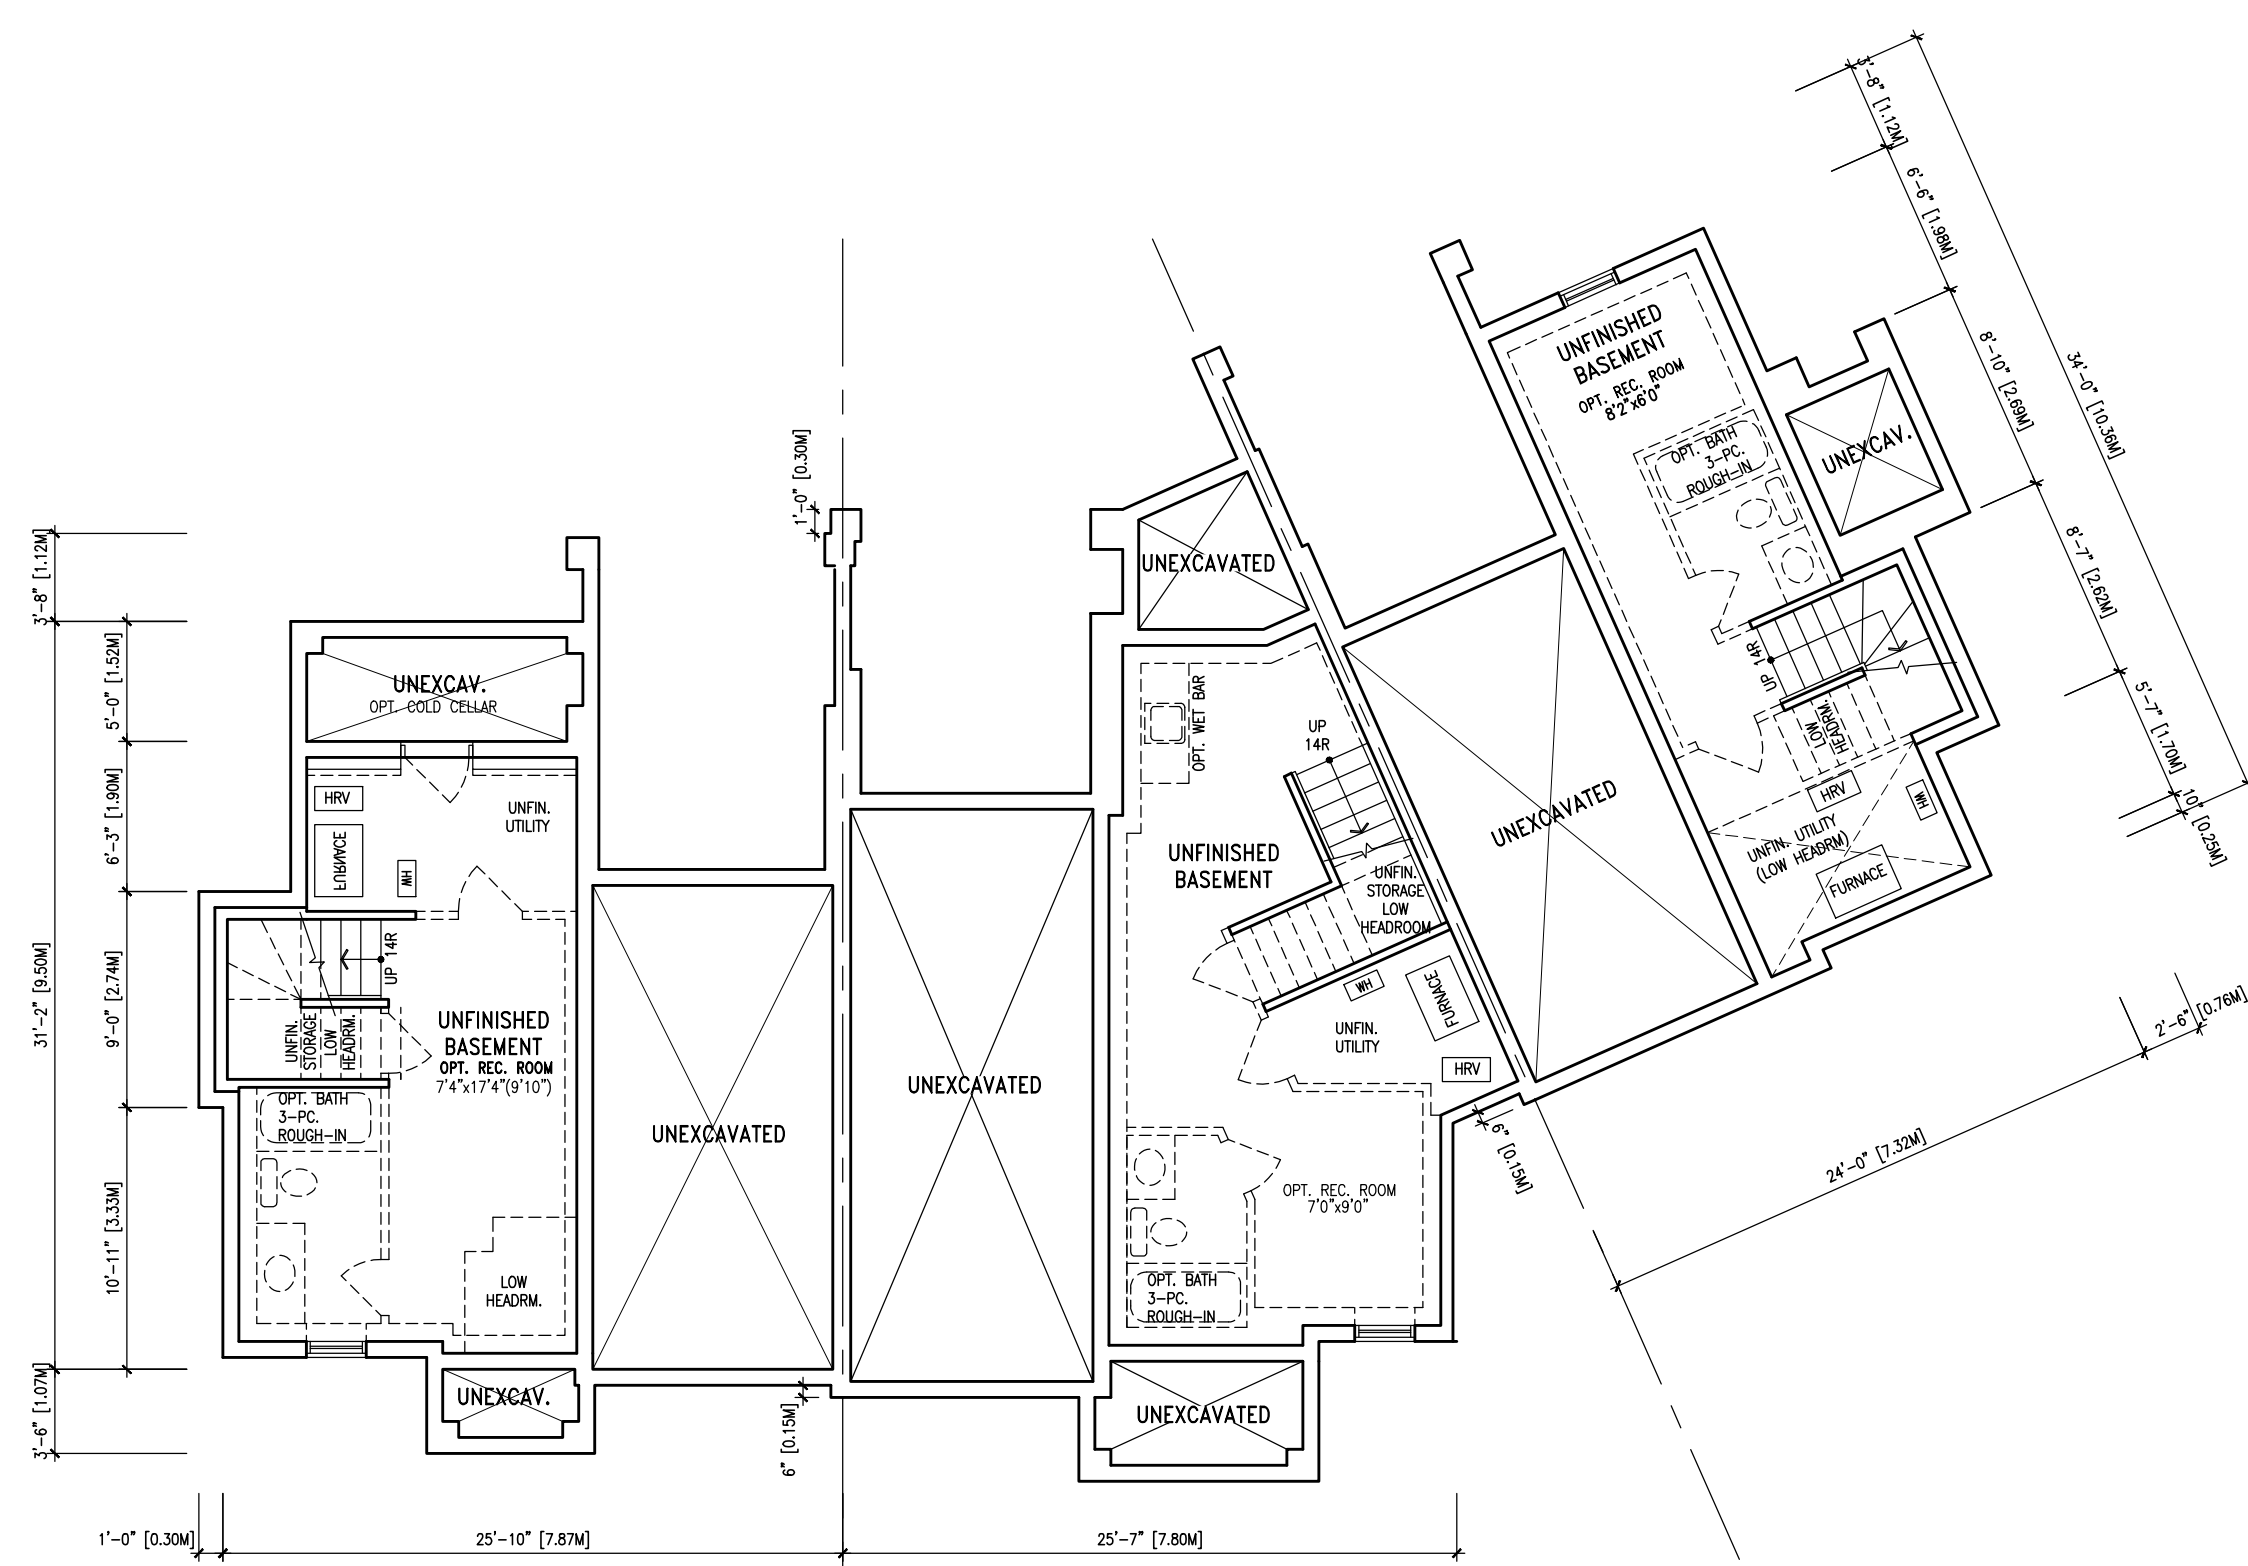

BASEMENT PLAN

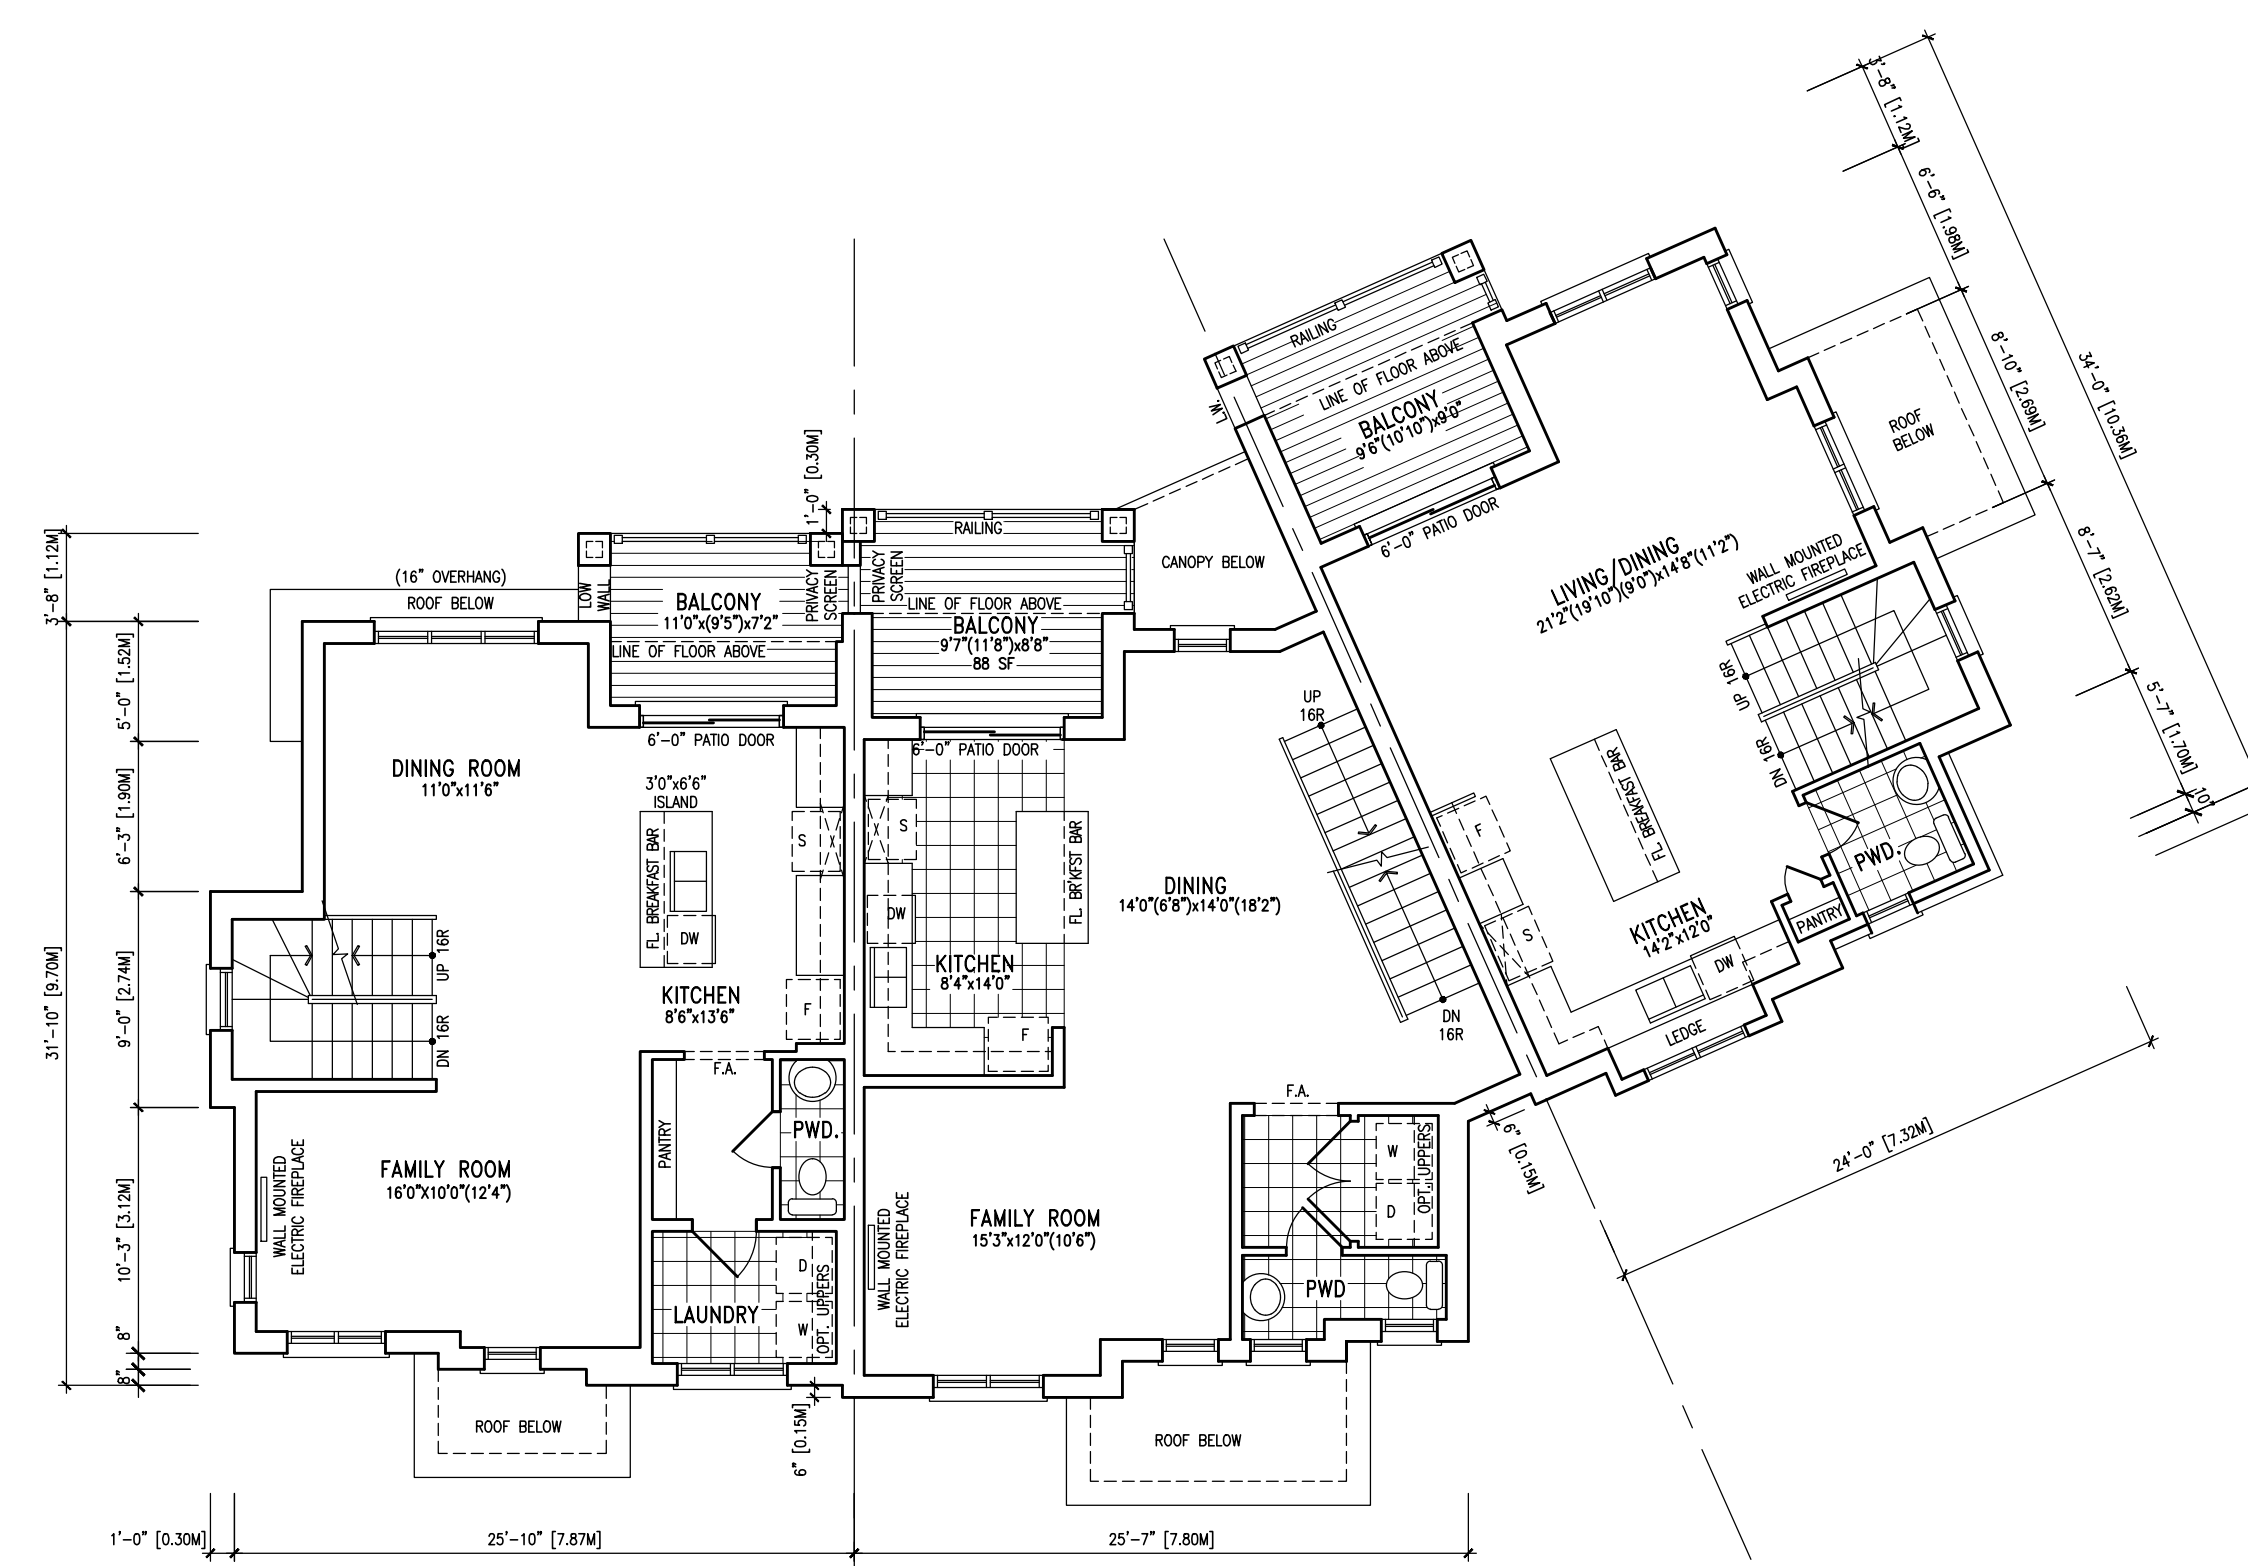

MAIN FLOOR PLAN

BUILDING 2 DUAL FRONTING TOWNHOUSES

10	ISSUED FOR 2ND SUBMISSION	28-02-05	VA3
11	ISSUED FOR DRAFT PLAN SUBMISSION	25-06-25	VA3
12	ISSUED FOR DRAFT PLAN SUBMISSION	25-06-25	VA3

Contractor must verify all dimensions on the job and report any discrepancy to the Designer before proceeding with the work. All drawings and specifications are instruments of service and the property of the architect which must be returned at the completion of the work. Drawings are not to be scaled.

VA3 DESIGN
255 Consumers Rd
Suite 120
Toronto, ON M2J 1R4
t 416.630.2255
f 416.630.4782
va3design.com

Richard Vink
24488
42658


MADORI LIMITED

PROJECT NAME
ELM ROAD
STOUFFVILLE, ON.
PROJECT NO.
09041

BUILDING 2
DUAL FRONTING
BLOCK FLOOR PLANS
JAN. 2026
1/8" = 1'-0"

drawn by
RV
checked by
RV
scale
1/8" = 1'-0"

sheet no.
B2.1

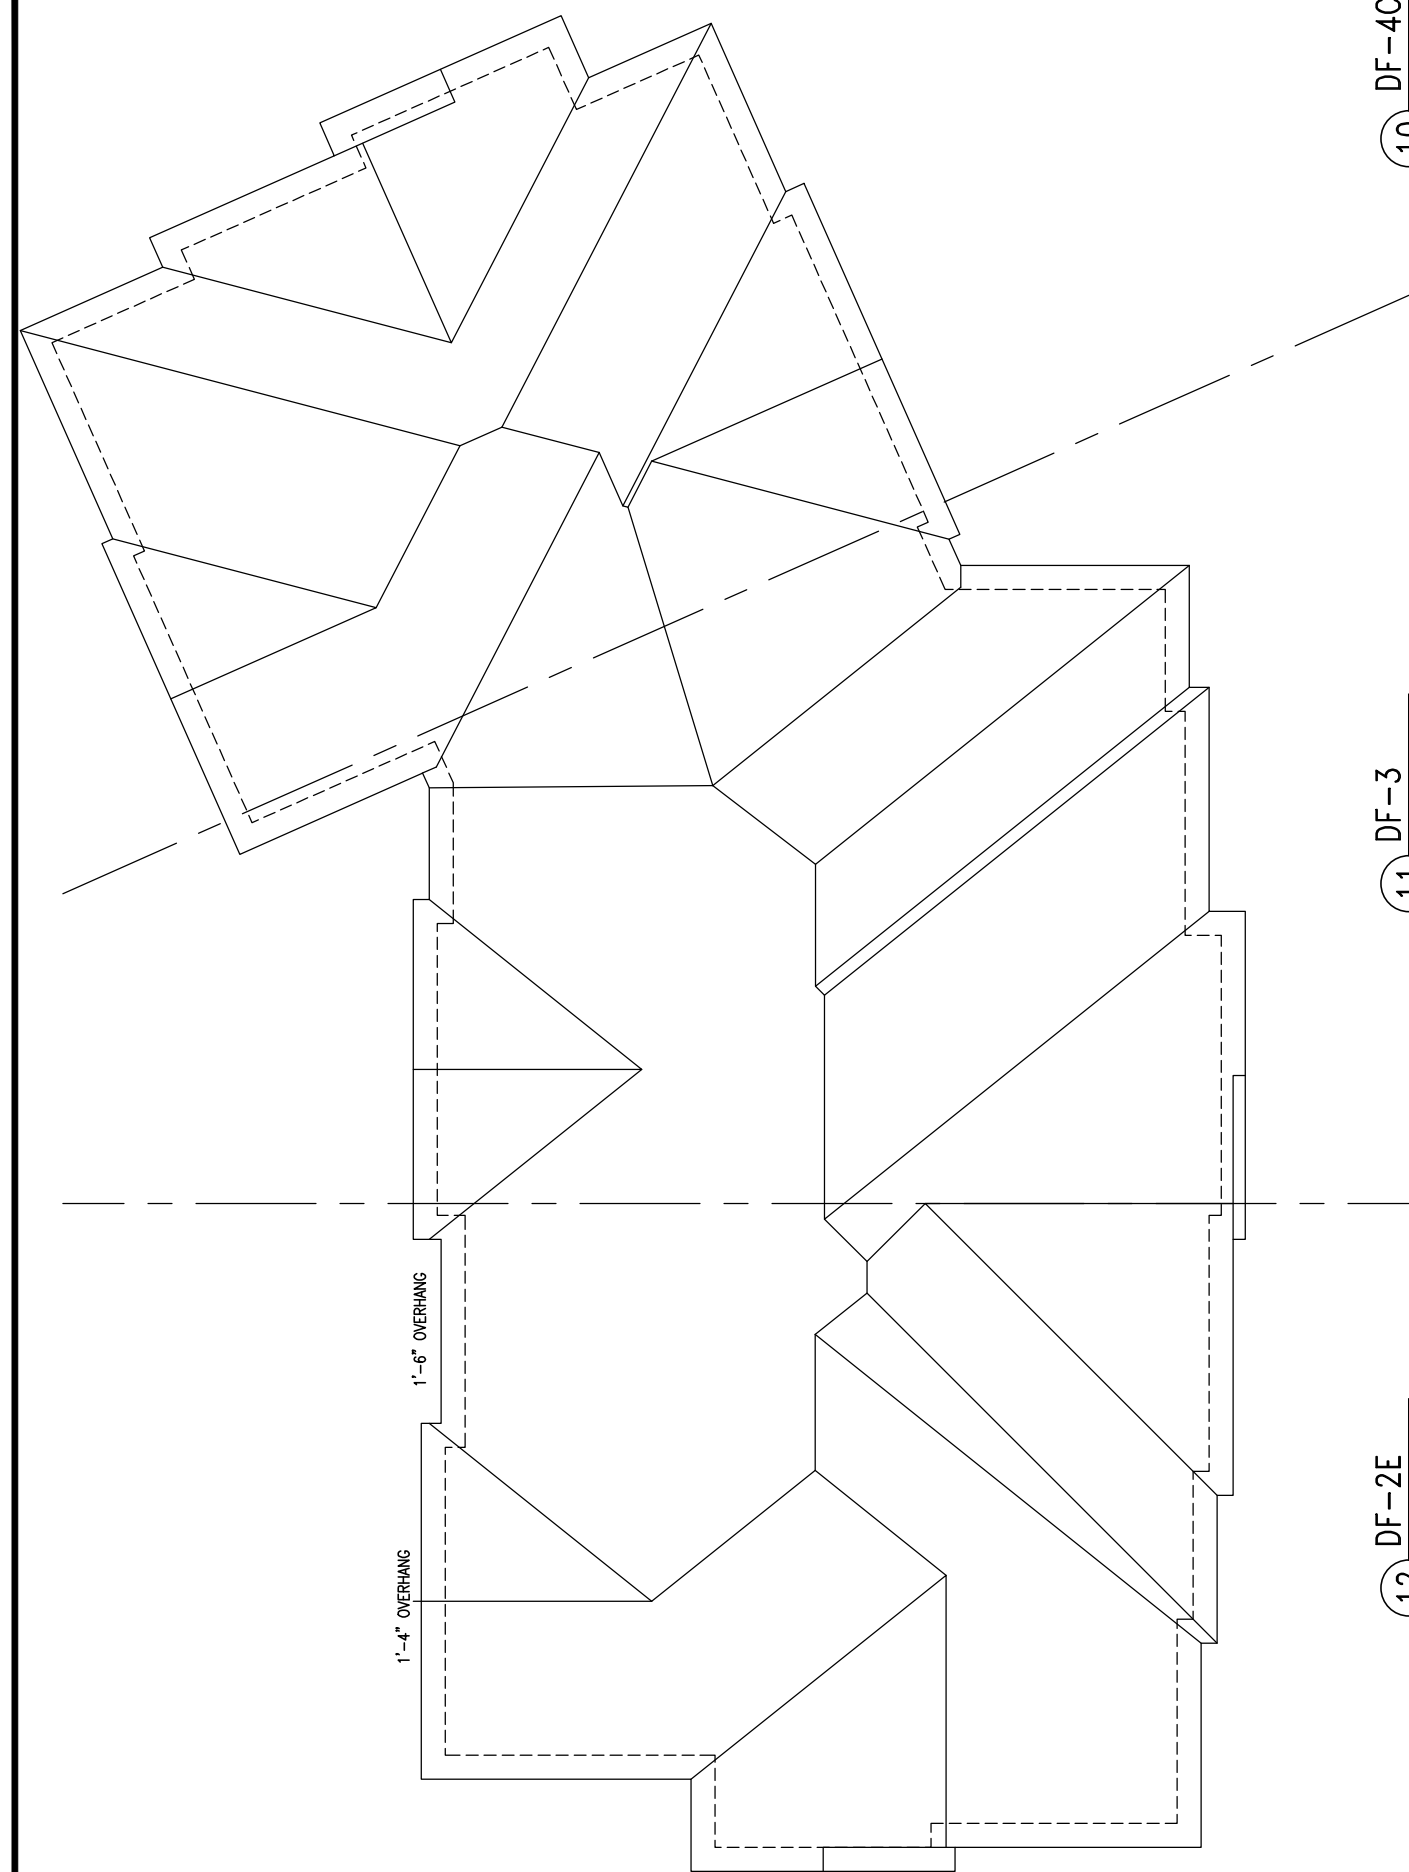

10 DF-4C
EL. 'A1'

11 DF-3
EL. 'A'

12 DF-2E
EL. 'A'

ROOF PLAN



10 DF-4C
EL. 'A1'


10 DF-4C
EL. 'A1'

11 DF-3
EL. 'A'

12 DF-2E
EL. 'A'

FLANKAGE ELEVATION (EAST)

REAR ELEVATION (NORTH)

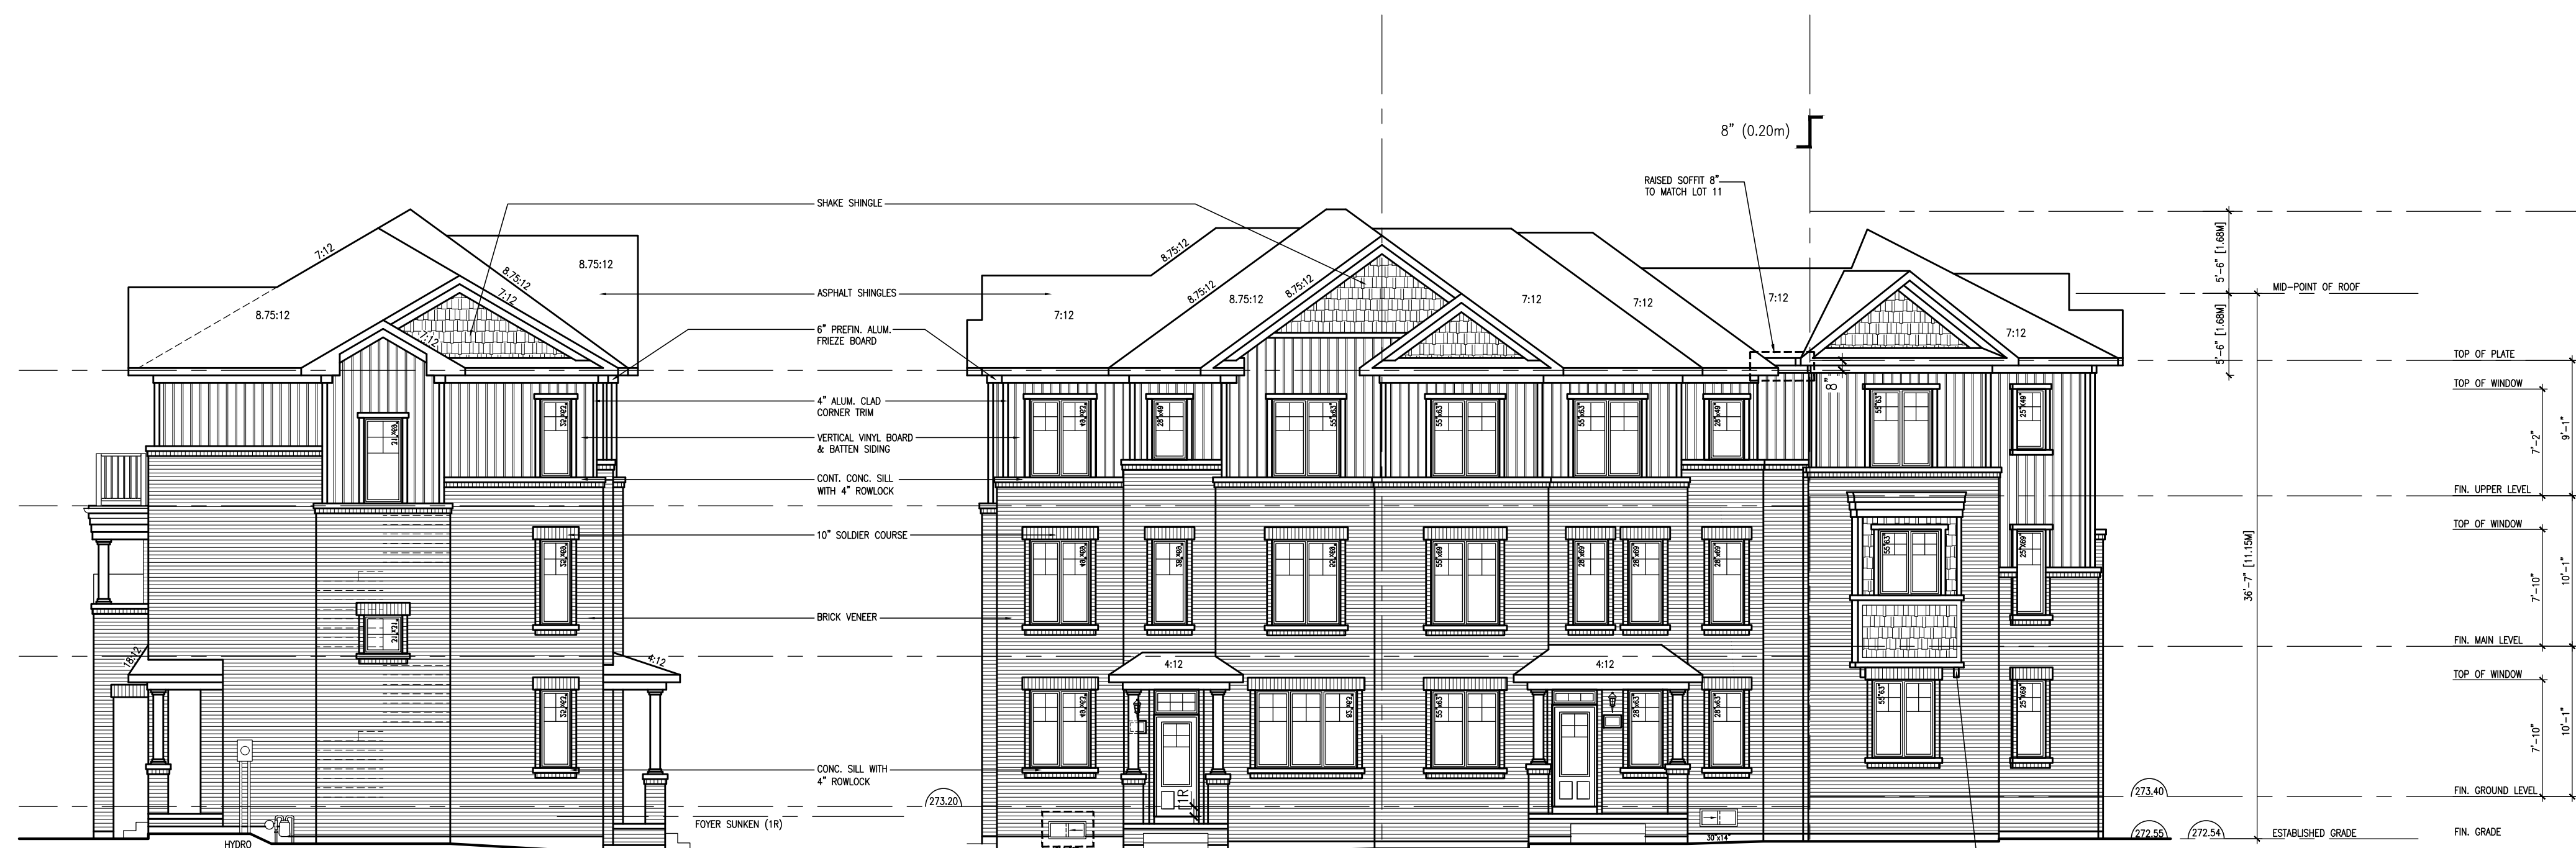

12 DF-2E
EL. 'A'


12 DF-2E
EL. 'A'

11 DF-3
EL. 'A'

10 DF-4C
EL. 'A1'

SIDE ELEVATION (WEST)

FRONT ELEVATION (SOUTH)

 

BUILDING 2 DUAL FRONTING TOWNHOUSES


NO.	DESCRIPTION	DATE	BY
1	ISSUED FOR 2ND SUBMISSION	28-02-05	VA3
2	ISSUED FOR DRAFT PLAN SUBMISSION	25-06-25	VA3

255 Consumers Rd
Suite 120
Toronto, ON M2J 1R4
t 416.630.2255
f 416.630.4782
va3design.com


VA3 DESIGN
Richard Vink
24488
42658

MADORI LIMITED	
PROJECT NAME ELM ROAD	PROJECT NO. 09041
STOUFFVILLE, ON.	
BUILDING 2	
DUAL FRONTING	
BLOCK ELEVATIONS	
DATE JAN. 2026	SCALE 1/8" = 1'-0"
DESIGNED BY SP	CHECKED BY RV
09041 SPA BUILDINGS	

BUILDING AREA
5556.6 S.F. (516.22 m2)

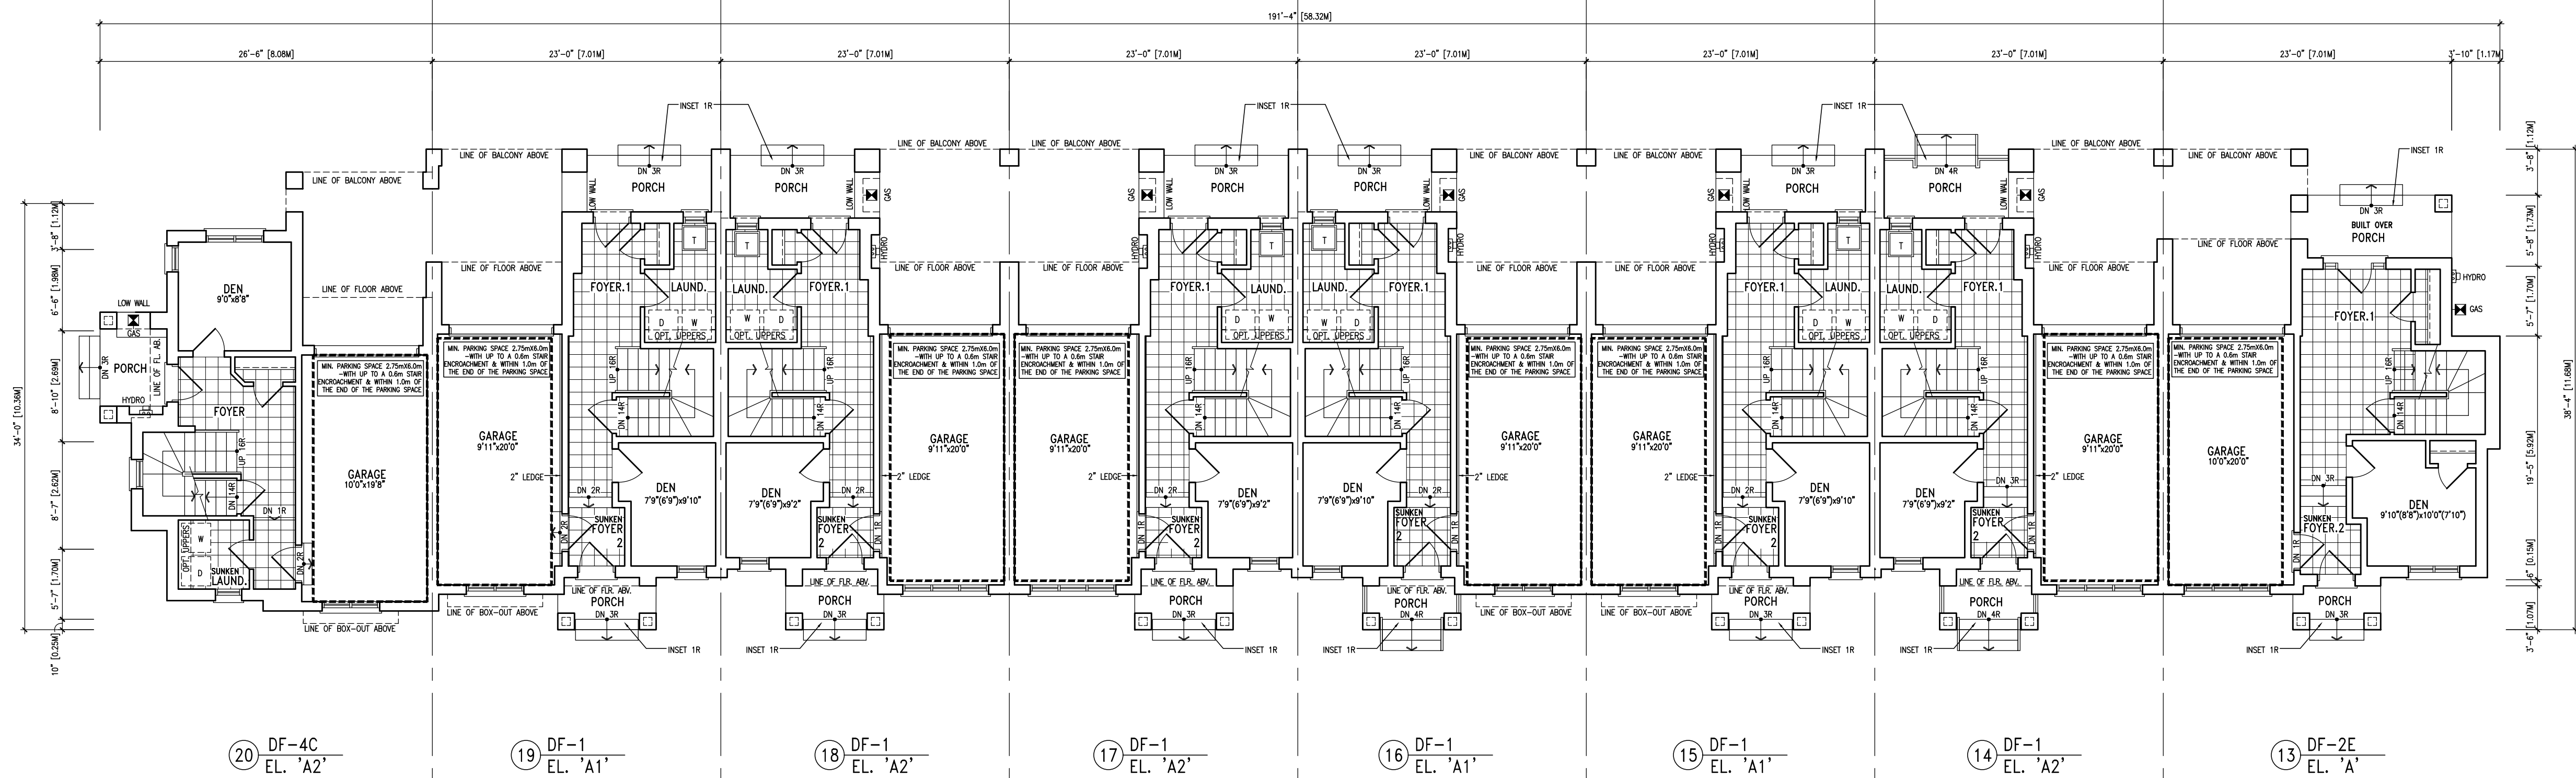

GROUND FLOOR PLAN

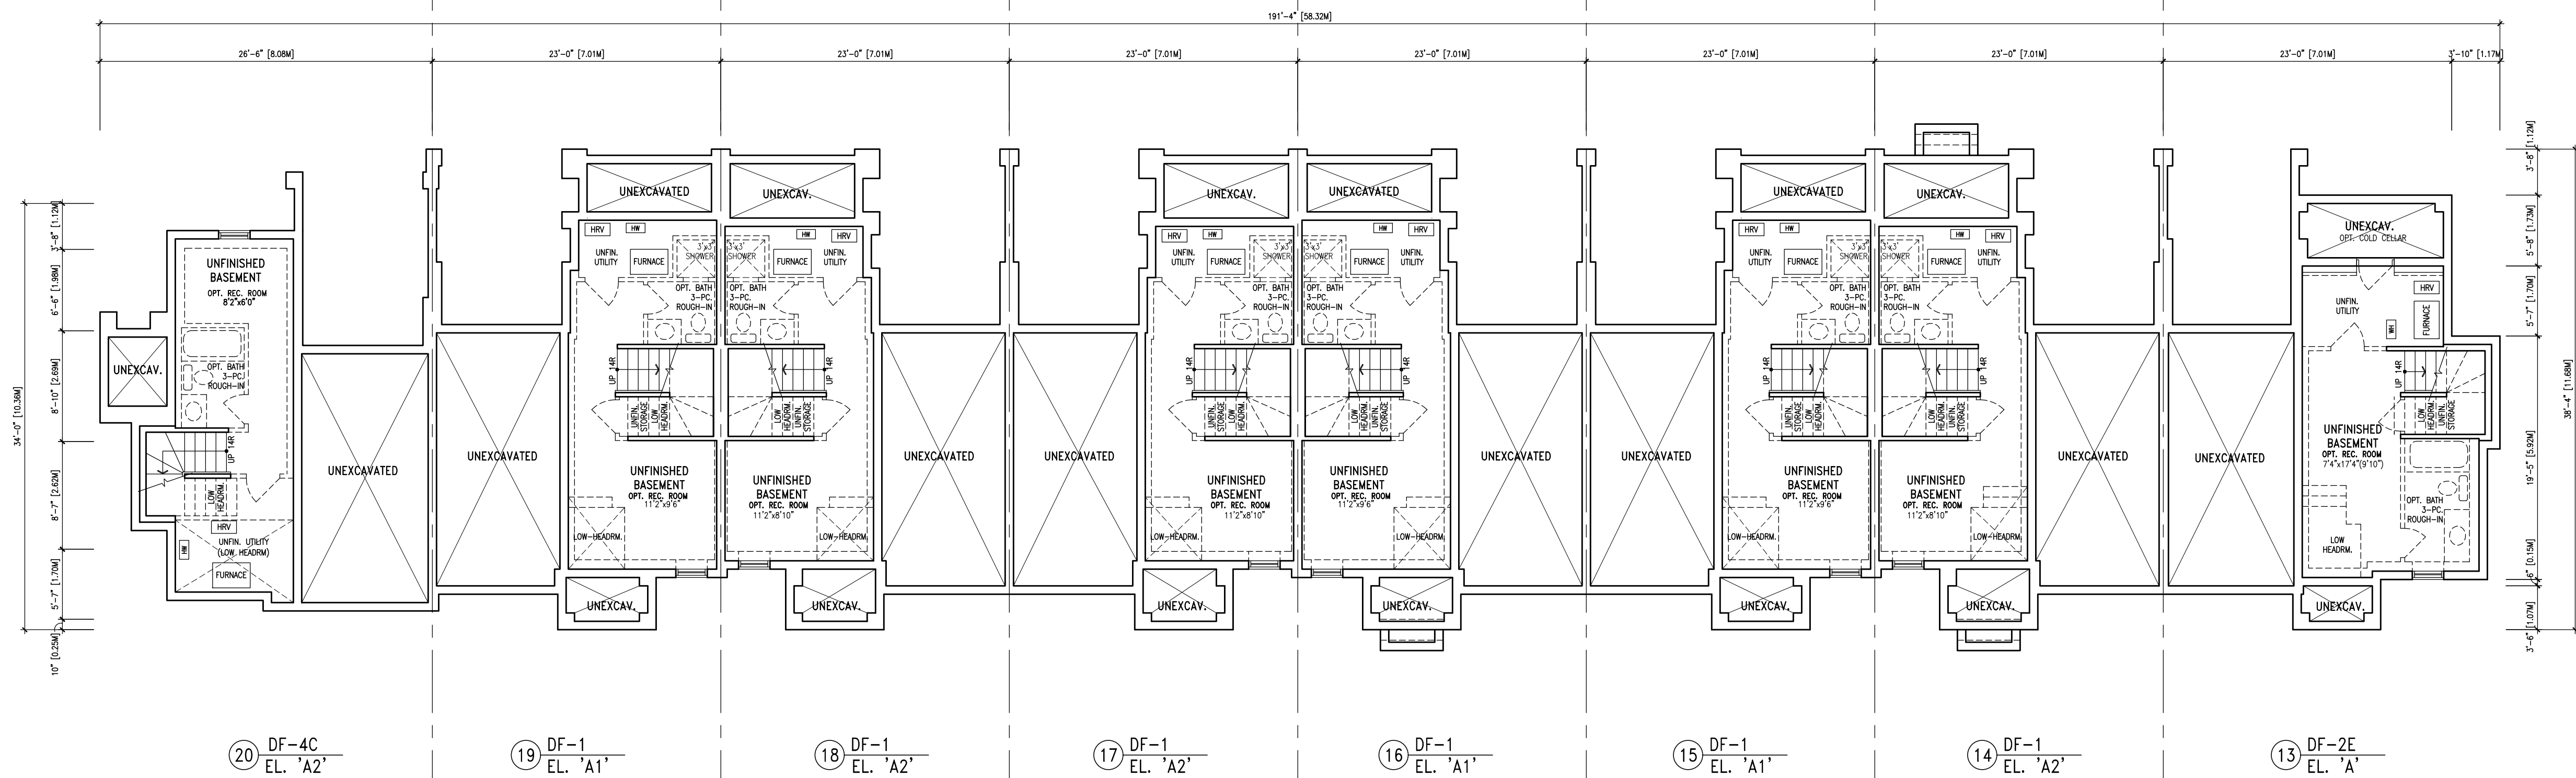

BASEMENT PLAN

BUILDING 3 DUAL FRONTING TOWNHOUSES

10			
9			
8			
7			
6			
5			
4			
3			
2	ISSUED FOR 2ND SUBMISSION	28-02-05	VA3
1	ISSUED FOR DRAFT PLAN SUBMISSION	25-06-25	VA3
0	DESCRIPTION	DATE	BY

Contractor must verify all dimensions on the job and report any discrepancy to the Designer before proceeding with the work. All drawings and specifications are instruments of service and the property of the architect which must be returned at the completion of the work. Drawings are not to be scaled.

VA3 DESIGN

255 Consumers Rd
Suite 120
Toronto, ON M2J 1R4
t 416.630.2255
f 416.630.4782
va3design.com

All drawings, specifications, related documents and design are the copyright property of VA3 DESIGN. Reproduction of this property in whole or in part is strictly prohibited without VA3 DESIGN's written permission.

The contractor has assumed full responsibility for this design and has the obligation and must be responsible for the design. The contractor shall be responsible for the design. The contractor shall be responsible for the design.

Richard Vink 24488
signature
VA3 Design Inc. 42558

MADORI LIMITED

PROJECT NAME
ELM ROAD

LOCATION
STOUFFVILLE, ON.

PROJECT NO.
09041

BUILDING 3

DUAL FRONTING

BLock FLOOR PLANS

JAN. 2026 1/8" = 1'-0" drawing no. **B3.1**

drawn by SP checked by RV

09041 SPA BUILDINGS



SR	RV	09041_SPA BUILDINGS	DO:2
----	----	---------------------	------

DUAL FRONTING TOWNHOUSES



JAN. 2026 1/8" = 1'-0" B3.3
 drawn by checked by file name
 SR RV 09041_SPA BUILDINGS

DUAL FRONTING TOWNHOUSES BUILDING 3



REAR ELEVATION (NORTH)



FRONT ELEVATION (SOUTH)

BUILDING 3 DUAL FRONTING TOWNHOUSES

VA3 DESIGN		255 Consumers Rd Suite 120 Toronto, ON M2J 1R4 T 416.630.2255 F 416.630.4782 va3design.com	
All drawings, specifications, reports, documents and design are the copyright property of VA3 DESIGN. Reproduction of this property in whole or in part is strictly prohibited without VA3 DESIGN's written permission.		The contractor has reviewed and taken responsibility for this design and has the qualifications and means the representations, all as in the contract. Building code is to be followed.	
Richard Vink signature		24488 date	
MADORI LIMITED			
PROJECT NAME ELM ROAD STOUFFVILLE, ON.		PROJECT NO. 09041	
BUILDING 3		DUAL FRONTING	
BLOCK ELEVATIONS		DATE JAN. 2026	
DRAWN BY SP		CHECKED BY RV	
SCALE 1/8" = 1'-0"		SHEET NO. B3.4	



12 DF-2E
EL. 'A'

11 DF-3
EL. 'A'

10 DF-4C
EL. 'A1'

10 DF-4C
EL. 'A1'

11 DF-3
EL. 'A'

12 DF-2E
EL. 'A'

FRONT ELEVATION 'A'

REAR ELEVATION 'A'

BUILDING 2 DUAL FRONTING TOWNHOUSES

EXTERIOR COLOUR
PACKAGE ETH-3



10 DF-4C
EL. 'A1'

FLANKAGE ELEVATION 'A'

12 DF-2E
EL. 'A'


SIDE ELEVATION 'A'

1	2	
1	2	

Fieldgate Homes
09041-Elm Rd., Stouffville, ON.

EXTERIOR COLOUR SELECTION	MANUFACTURER	ETH-1 (BUILDING 1)	ETH-2 (BUILDING 3)	ETH-3 (BUILDING 2)
ROOF SHINGLES	BP MYSTIQUE	2 Tone Black	Classic Brown	2 Tone Black
MAIN BRICK	BRAMPTON BRICK	Canyon	Manchester	Windsor
ACCENT-BRICK	BRAMPTON-BRICK	Mountain-Grey	Tahoe	Canyon
ALT. MAIN BRICK	CANADA BRICK	Hazelton	Lakeshore	Trinity
ALT-ACCENT-BRICK	CANADA-BRICK	Hudson	Westford Sq.	Sussex
ALT. MAIN CONCRETE BRICK	BRAMPTON BRICK	Dorset, Dover	n/a	n/a
ALT-ACCENT-CONCRETE	BRAMPTON-BRICK	Dorset, Palmero-beige	n/a	n/a
STONE	BRAMPTON-BRICK (Vivace-Multi-Pack)	Palmero-Beige	Palmero-Beige	Siena
HORIZONTAL AND BOARD & BATTEN VINYL SIDING	KAYCAN	Linen	Mocha	Wicker
SHAKES	KAYCAN	Smoke	Cabot Brown	Mahogany
ALUMN. SOFFIT, FASCIA, FREEZE BRDS., TRIMS & WINDOW SURROUNDS	KAYCAN	MC Linen	Mocha	Wicker
FRONT DOOR	SHERWIN-WILLIAMS	Gauntlet Gray SW 7019 (244-C6)	Backdrop SW 7025 (241-C5)	Urbane Bronze SW 7048 (245-C7)
GARAGE DOOR	WAYNE DALTON GARAGE DOORS	Gray	Sandstone	Sandstone
EXTERIOR TRIM, POSTS & OTHER DOORS	SHERWIN-WILLIAMS	Greek Villa SW 7551 (254-C2)	Anew Gray SW 7030 (243-C2)	Windsor Greige SW 7528 (285-C5)
WINDOW	NEWMAR	Black	Commercial Brown	Black
	BROWN	Matte Black	Bronze	Matte Black
RAILING	TBA	Black	Black	Black
JAMES HARDIE (SMOOTH)	PANELS & TRIM	Cobble Stone	Cobble Stone	Cobble Stone
STUCCO MAIN	TO-MATCH-SHERWIN-WILLIAMS	Repose-Gray SW-7045 (244-C4)	EGRET-White SW-7570 (255-C4)	Grayish- SW-6004 (240-C4)
STUCCO-TRIM	TO-MATCH-SHERWIN-WILLIAMS	Mindful-Gray SW-7046 (244-C2)	Anew-Gray SW-7030 (243-C2)	Essential-Gray SW-6002 (240-C2)
METAL ROOF	TBA	Black ID8262	Dark Br. ID8229	Black ID8262

Note: Stone & brick mortar joints are to be tooled, but not raked.
Non-tinted (gray) mortar will be used between all bricks and all stone.
STRICK THROUGH MATERIALS ARE NOT APPLICABLE TO THIS SITE

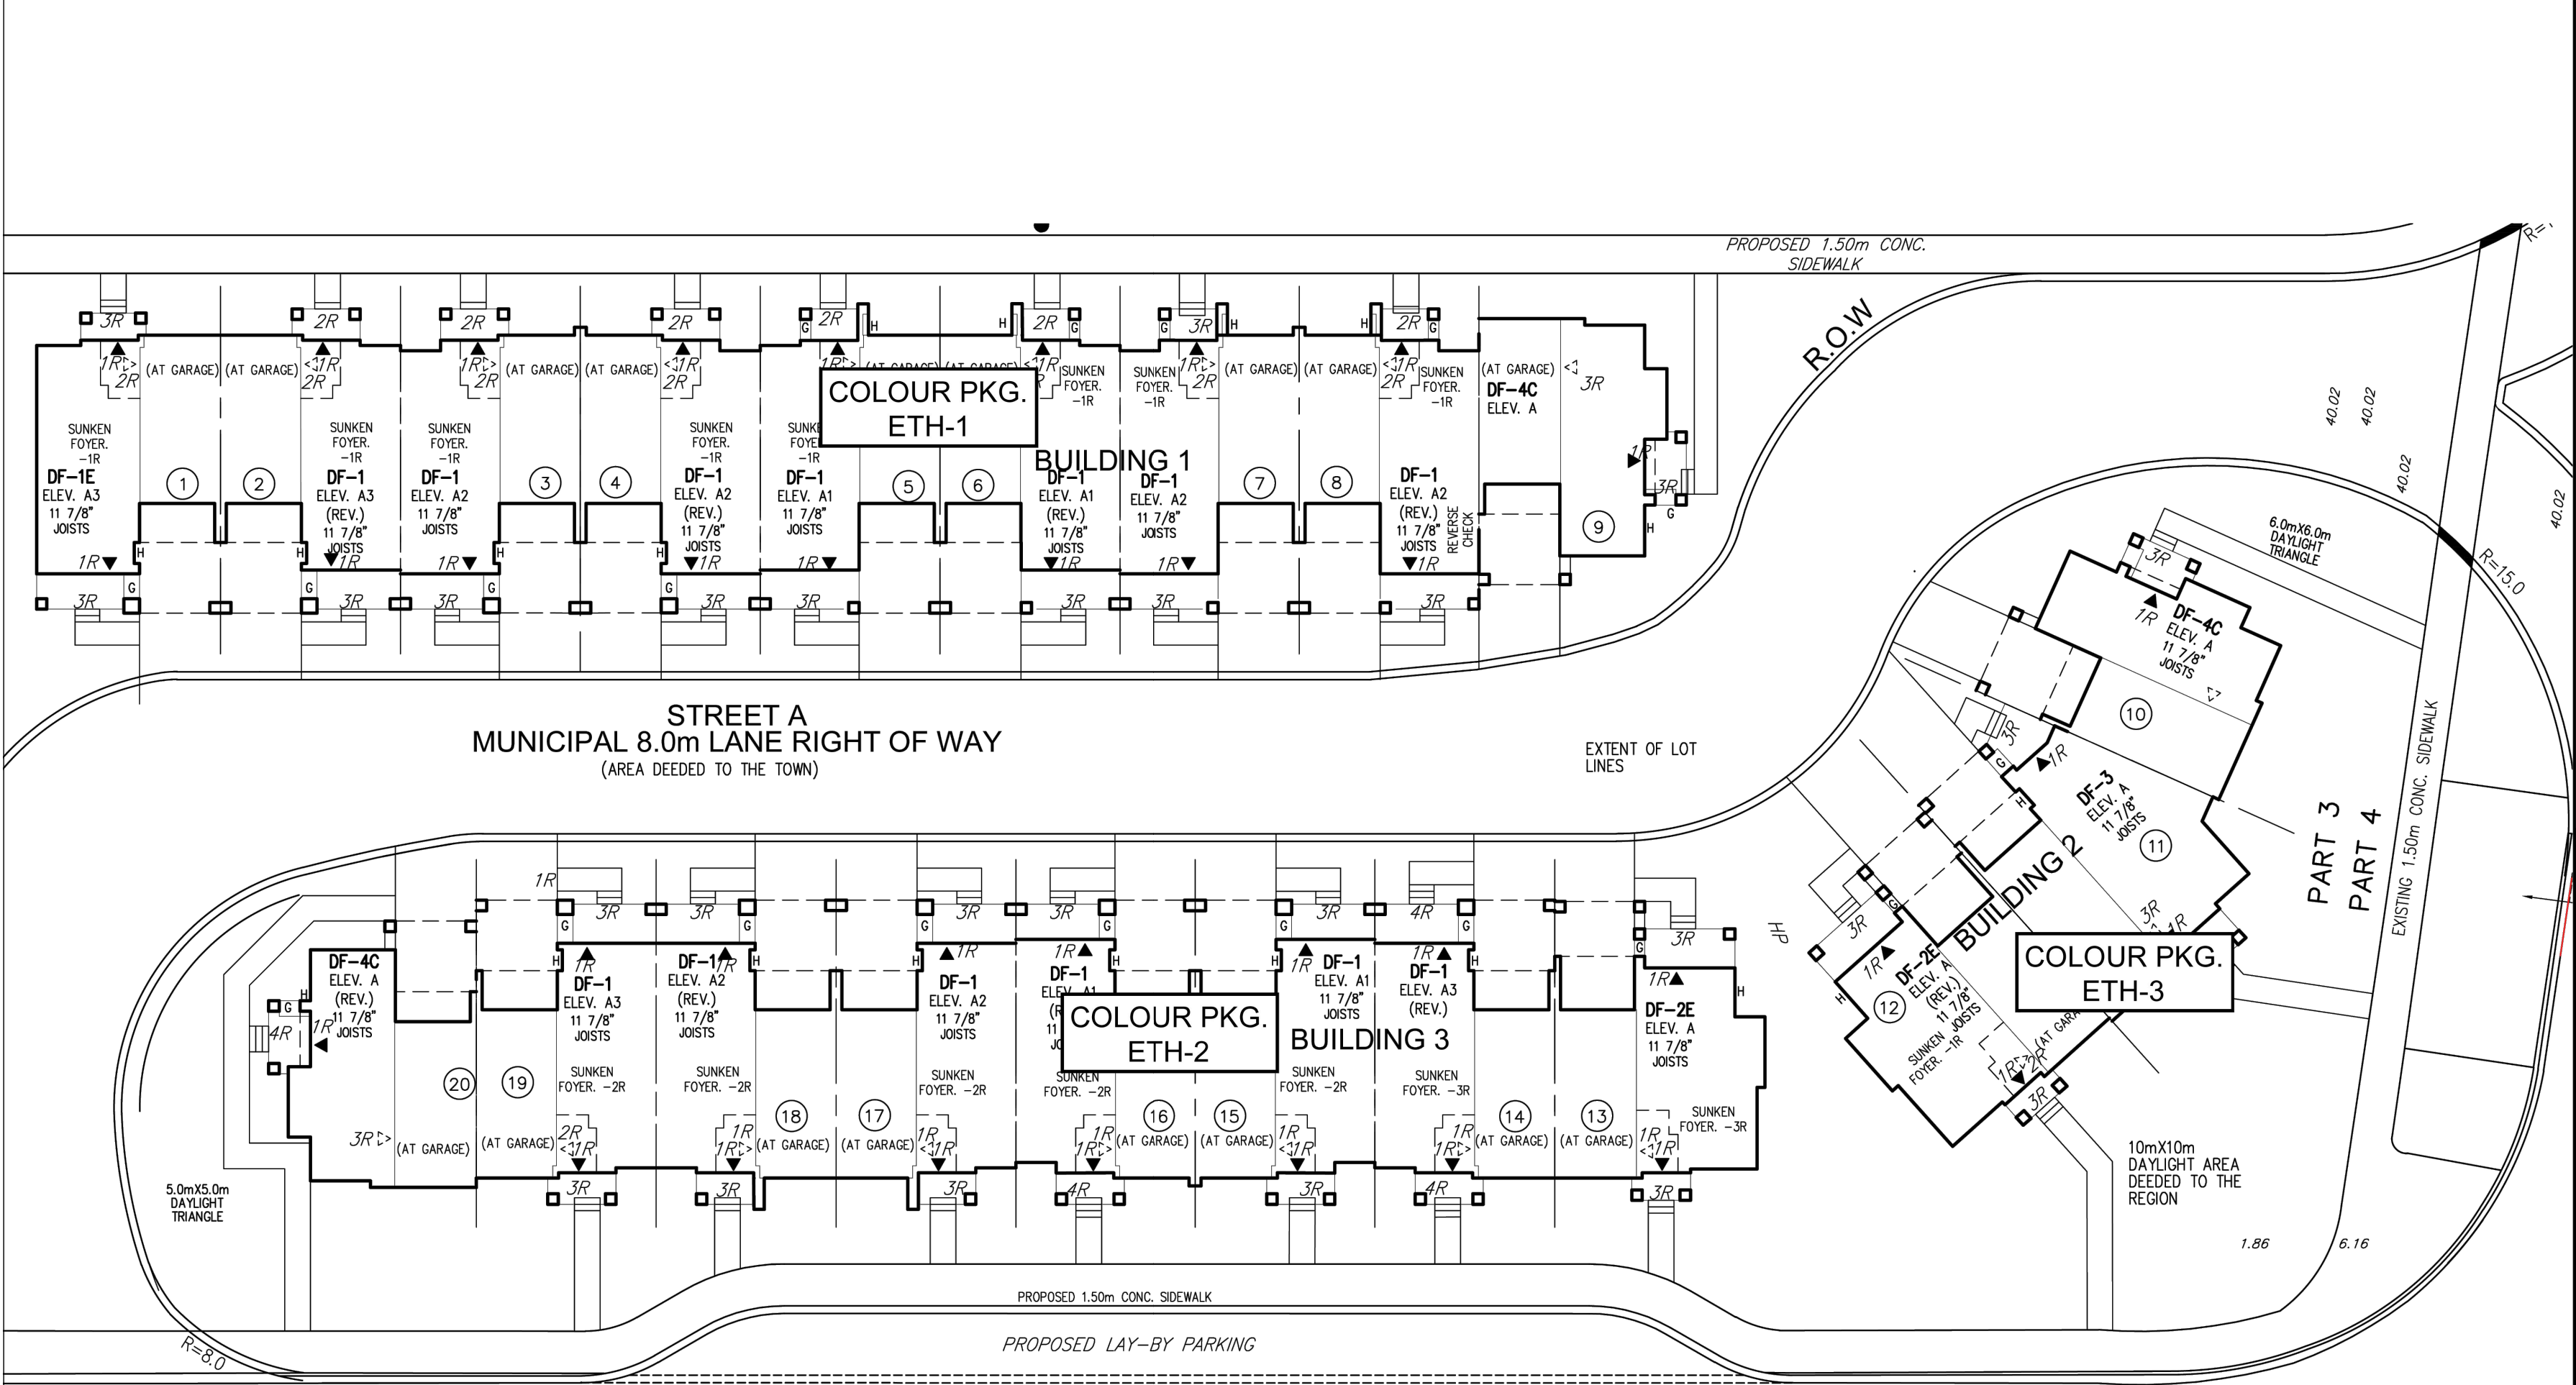

1	ISSUED FOR DRAFT PLAN SUBMISSION	25-06-25	VA3
2	ISSUED FOR 2ND SUBMISSION	28-02-05	VA3
3	ISSUED FOR 3RD SUBMISSION	28-02-05	VA3
4	ISSUED FOR 4TH SUBMISSION	28-02-05	VA3
5	ISSUED FOR 5TH SUBMISSION	28-02-05	VA3
6	ISSUED FOR 6TH SUBMISSION	28-02-05	VA3
7	ISSUED FOR 7TH SUBMISSION	28-02-05	VA3
8	ISSUED FOR 8TH SUBMISSION	28-02-05	VA3
9	ISSUED FOR 9TH SUBMISSION	28-02-05	VA3
10	ISSUED FOR 10TH SUBMISSION	28-02-05	VA3

Contractor must verify all dimensions on the job and report any discrepancy to the Designer before proceeding with the work. All drawings and specifications are instruments of service and the property of the architect which must be returned at the completion of the work. Drawings are not to be scaled.

VA3 DESIGN
255 Consumers Rd
Suite 120
Toronto ON M2J 1R4
t 416.630.2255
f 416.630.4782
va3design.com

Richard Vink
42858

MADORI LIMITED	
PROJECT NAME ELM ROAD	PROJECT NO. 09041
LOCATION STOUFFVILLE, ON.	DATE JAN. 2026
DRAWN BY SP	
CHECKED BY RV	
DATE JAN. 2026	
SCALE 1/8" = 1'-0"	
DRAWING NO. E.1	