MATERIAL LIST

1. PREFINISHED ALUMINUM OR PRECAST PANELS
2. PREFINISHED ALUMINUM CANOPY
3. DOUBLE GLAZED VISION GLASS IN PREFINISHED ALUM. FRAMING
4. BACK PAINTED SPANDREL GLASS PANEL IN PREFIN. ALUM. FRAMING
5. PREFINISHED ALUMINUM LOUVRE (TO MATCH WINDOW FRAME)
6. PREFINISHED ALUMINUM DOOR (OVERHEAD DOOR)
7. RAILING: PREFINISHED ALUMINUM FRAMING, WITH CLEAR GLASS BALCONY PANEL
8. DOUBLE GLAZED VISION GLASS OR BACK PAINTED SPANDREL GLASS PANEL IN PREFIN. ALUM. FRAMING
9. BRICK: RED

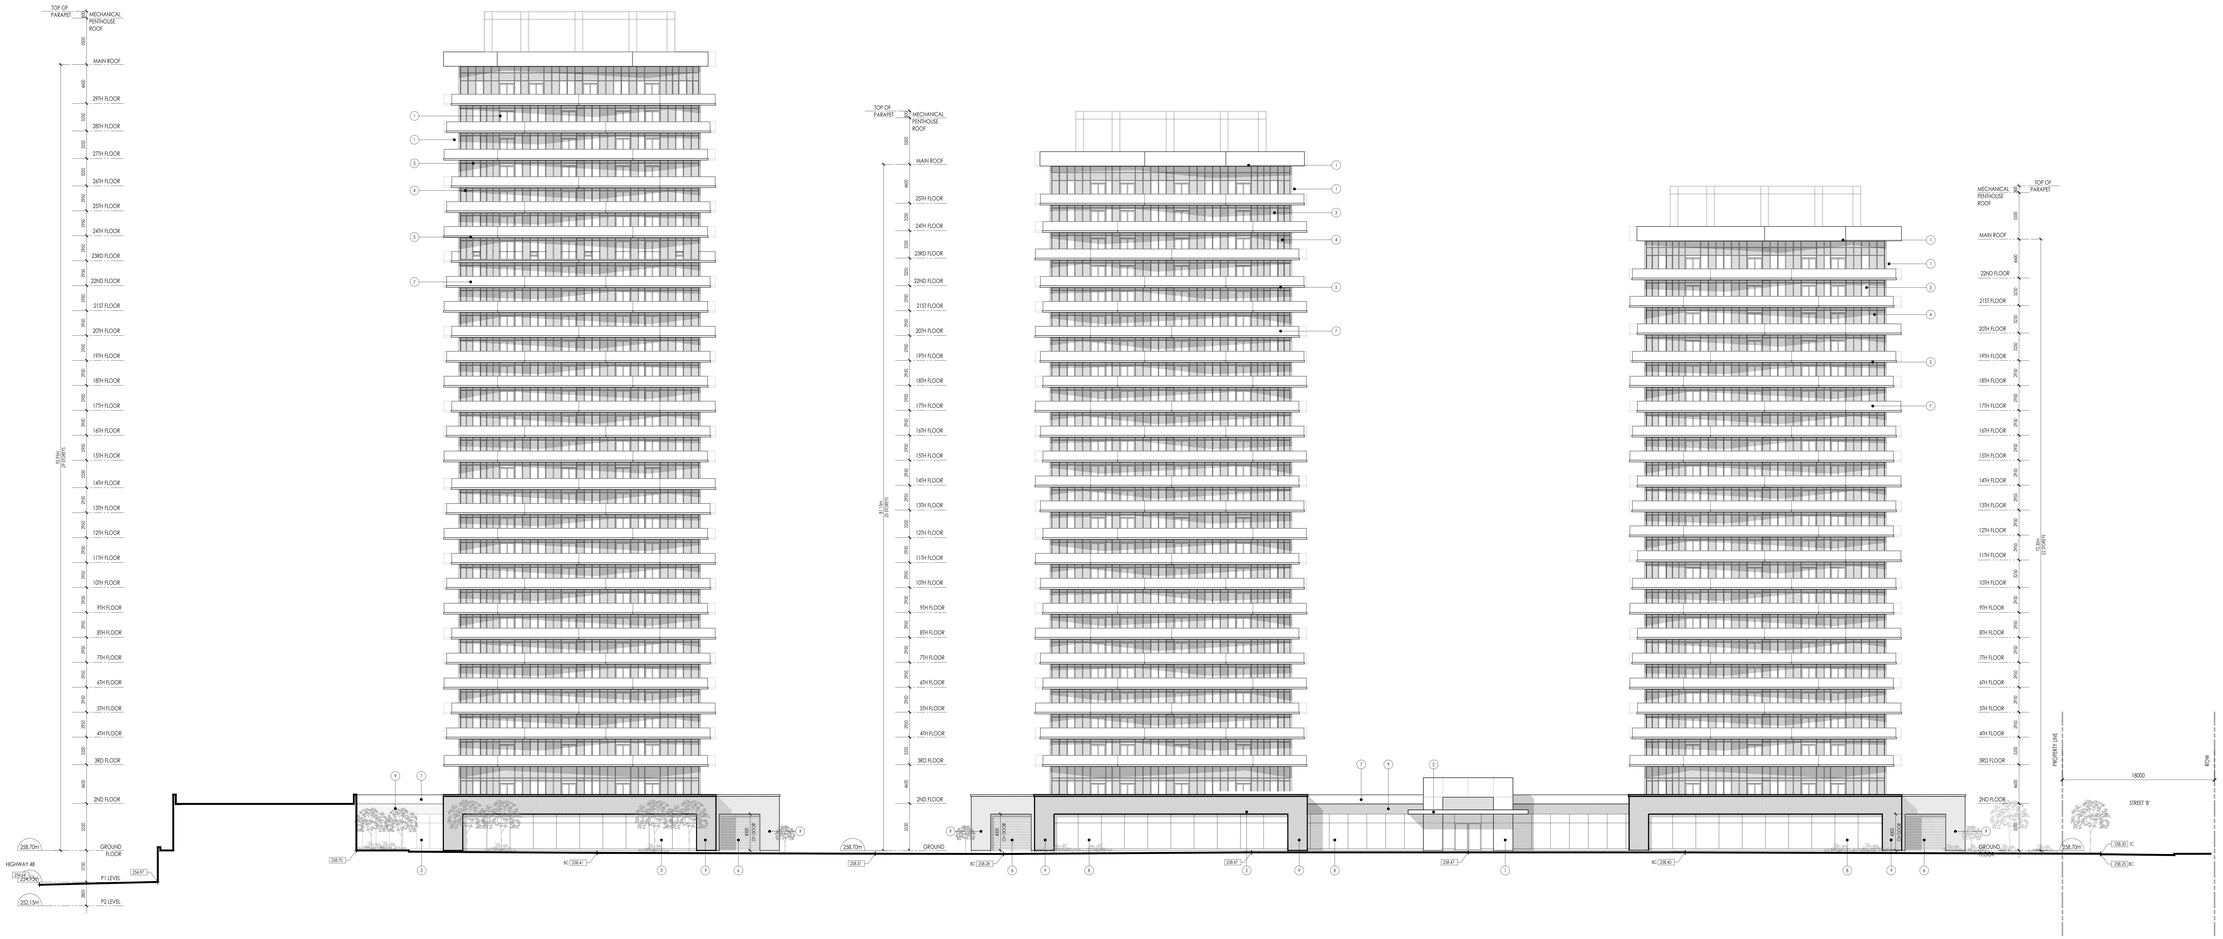

BUILDING D
NORTH ELEVATION
(COURTYARD)

BUILDING C
NORTH ELEVATION
(COURTYARD)

BUILDING B
NORTH ELEVATION
(COURTYARD)

THE DRAWING, AS AN INSTRUMENT OF SERVICE IS PROVIDED BY AND IS THE PROPERTY OF THE ICKE BROCHU ARCHITECTS.
THE CONTRACTOR SHALL VERIFY AND ACCEPT RESPONSIBILITY FOR ALL DIMENSIONS AND CONDITIONS ON SITE AND SHALL NOTIFY ICKE BROCHU ARCHITECTS, INC. OF ANY VARIANCES FROM THE SUPPLIED INFORMATION.
THE CONTRACTOR SHALL ENSURE THAT THE WORK AND ALL MATERIALS SUPPLIED AND INSTALLED COMPLY IN ALL RESPECTS WITH THE OBTAINED BUILDING PERMIT AND ALL APPLICABLE LAWS, REGULATIONS, ORDINANCES, RULES AND REGULATIONS OF ALL AUTHORITIES HAVING JURISDICTION OVER THE WORK.
CONSTRUCTION MUST CONFORM TO ALL APPLICABLE CODES AND REQUIREMENTS OF AUTHORITIES HAVING JURISDICTION.
SEE ARCHITECTURAL FINISHES AND FOR GRAPHIC REPRESENTATION ONLY.

THIS DRAWING IS NOT TO BE SCALED.

THE DRAWING IS NOT TO BE USED FOR CONSTRUCTION PURPOSES UNTIL COUNTERSIGNED BY THE ARCHITECT.

ARCHITECT(S):
GRL, MRCA, CMA ARBAC DATE

NO.	DATE	ISSUE	BY
2	MAY 14, 2026	RE-ISSUED FOR OPA/REZONING	AB
1	MAY 2, 2025	ISSUED FOR OPA/REZONING	AB

Issued

ICKE | BROCHU
ARCHITECTS
517 Wellington St W., Suite 201, Toronto, Ontario, M5V 1G1
T 647 288 1800 Icke+Brochu.net

ONTARIO ASSOCIATION OF ARCHITECTS
ICKE | BROCHU ARCHITECTS LICENCE 6471

5061 STOUFFVILLE ROAD RESIDENTIAL DEVELOPMENT

5061 STOUFFVILLE ROAD STOUFFVILLE, ONTARIO

Drawing Title
BUILDING ELEVATIONS NORTH - COURTYARD

TOWN FILE NO.

Date	JANUARY, 2024	Drawn By	PL
Scale	1:200	Reviewed By	AB
Project No.	19.17	Drawing No.	A405
Plot Date	May 14, 2026		