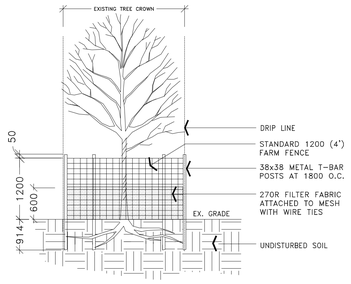

1.2m HT FARM FENCE HOARDING N.T.S.

PLANTING/TPH.DWG

TREE PRESERVATION NOTES:

A) ALL EXISTING TREES TO REMAIN ON SITE, OR ON ADJACENT PROPERTIES WHICH MAY BE AFFECTED, SHALL BE PROTECTED WITH HOARDING, I.E. PROTECTIVE FENCING, ERECTED BEYOND THEIR 'DRIP LINE' OR OTHERWISE SPECIFIED, PRIOR TO THE COMMENCEMENT OF SITE CLEARING AND STRIPPING, TO THE SATISFACTION OF THE LANDSCAPE ARCHITECT AND THE LOCAL AUTHORITY. GROUPS OF TREES AND OTHER EXISTING PLANTINGS TO BE PROTECTED SHALL BE TREATED IN A LIKE MANNER WITH HOARDING AROUND THE ENTIRE CLUMP(S). AREAS WITHIN THE PROTECTIVE FENCING SHALL REMAIN UNDISTURBED AND SHALL NOT BE USED FOR THE STORAGE OF BUILDING MATERIALS, STRUCTURES OR EQUIPMENT. THIS SHALL BE COMPLETED PRIOR TO THE THE COMMENCEMENT OF SITE CLEARANCE, DEMOLITION, OR ANY TYPE OF CONSTRUCTION.

B) SIGNS, LIGHTS OF ANY TYPE SHALL BE WRAPPED AROUND OR INSTALLED IN TREES. SURPLUS SOIL, EQUIPMENT, VEHICLES, DEBRIS OR MATERIALS SHALL NOT BE PLACED OVER ROOT SYSTEMS OF THE TREES WITHIN THE PROTECTIVE FENCING . NO CONTAMINANTS WILL BE DUMPED OR FLUSHED WHERE FEEDER ROOTS OF TREES EXIST.

C) THE DEVELOPER OR THEIR AGENTS SHALL TAKE EVERY PRECAUTION NECESSARY TO PREVENT DAMAGE TO TREES OR SHRUBS TO BE RETAINED

D) WHERE LIMBS OR PORTIONS OF TREES ARE REMOVED TO ACCOMMODATE CONSTRUCTION WORK, THEY WILL BE REMOVED CAREFULLY BY A CERTIFIED ARBORIST IN ACCORDANCE WITH ACCEPTED ARBORICULTURAL PRACTICE. MEASURES SHALL BE TAKEN TO PREVENT ANY FURTHER DAMAGE.

E) WHERE ROOT SYSTEMS OF PROTECTED TREES ARE EXPOSED OR DAMAGED BY CONSTRUCTION WORK, THEY SHALL BE TRIMMED NEATLY AND THE AREA BACKFILLED WITH APPROPRIATE MATERIAL TO PREVENT DESICCATION.

F) WHERE NECESSARY, THE TREES WILL BE GIVEN AN OVERALL PRUNING TO RESTORE THE BALANCE BETWEEN ROOTS AND TOP GROWTH OR TO RESTORE THE APPEARANCE OF THE TREES.

G) IF GRADES AROUND TREES TO BE PROTECTED ARE LIKELY TO CHANGE, THE OWNER SHALL BE REQUIRED TO TAKE SUCH PRECAUTIONS AS DRY WELLING, RETAINING WALLS AND ROOT FEEDING TO THE SATISFACTION OF THE LANDSCAPE ARCHITECT AND THE LOCAL AUTHORITY.

1 V100 TREE PROTECTION HOARDING & NOTES

EXISTING TREE INVENTORY

KEY	SPECIES	DSH (cm)	CROWN (m)	HEALTH G/F/P	STRUCTURE	COMMENTS	OWNERSHIP	PRESERVATION DIRECTION	MIN. TPZ (m)	KEY
326	Manitoba Maple	40	10	Fair	Multi-Stem	4 stems (4x15,18,21,24), Union at base, Branching to Grade, Crowded Branching	Neighbour	To be Removed by Others Under Separate Application	2.5	326
327	Buckhorn	18	4	Fair	Multi-Stem	2 Stems (2x12,13). crowded branching, Cross Branching, Union at Base	Neighbour	To be Removed by Others Under Separate Application	2.5	327
328	Sugar Maple	68	10	Poor	One-Sided	95% Dead, Declining, Major Deadwood, Existing Tag# 184	Neighbour	To be Removed by Others Under Separate Application	4.0	328
329	Malus Species	23	8	Fair	Multi-Stem	2 Stems (2x15x17) Existing Tag# 181, Union at Base, Cross Branching, Crowded Branching, Epicormic Growth	Neighbour	To be Removed by Others Under Separate Application	2.5	329
330	Manitoba Maple	28	8	Fair	Irregular	Cross Branching, Crowded Branching, Epicormic Growth	Private	Remove	2.5	330
331	Linden	39	12	Fair	Multi-Stem	2 Stems (2x27,28) Union at Base, Cross Branching, Crowded Branching, Included Bark	Neighbour	To be Removed by Others Under Separate Application	2.5	331
332	Red Maple	18	5	Fair	Irregular	Crowded Branching, Branching to Grade	Neighbour	To be Removed by Others Under Separate Application	2.5	332
333	Poplar	>25	Varies		Group	23 Stems 20-25 DSH,92 Stems 10-20 DSH, 2 White Spruce stems >15	Neighbour	To be Removed by Others Under Separate Application	2.5	333
336	Sugar Maple	92	26	Fair	Mature	Existing Tag# 180, Minor Deadwood, Broken Branches	Private	Remove	5.5	336
337	Shagbark Hickory	12	4	Fair	Narrow	Minor Deadwood, Crowded Branching	Private	Remove	2.5	337
338	Shagbark Hickory	17	4	Fair	Narrow	Minor Deadwood, Crowded Branching, Broken Branches	Private	Remove	2.5	338
339	Sugar Maple	13	3	Fair	Columnar	Crowded Branching, Minor Deadwood	Private	Remove	2.5	339
340	Sugar Maple	21	6	Good	One-Sided	Crowded Branching, Broken Branches, Epicormic Growth	Private	Remove	2.5	340
341	Sugar Maple	15	3	Good	One-Sided	Multi-Leader, Epicormic Growth, Crowded Branching	Private	Remove	2.5	341
342	Silver Maple	106	24	Poor	One-Sided	Mature, Decay, Broken Branches, Major Decay in Trunk, Epicormic Growth, Existing Tag# 168, Declining	Private	Remove	5.5	342
343	Silver Maple	42	10	Good	Irregular	Epicormic Growth, Crowded by Adjacent Tree	Private	Remove	2.5	343
344	Malus Species	20	10	Poor	Broad	Major Decay, Major Deadwood, Epicormic Growth, Declining	Private	Remove	2.5	344
345	Sugar Maple	27	12	Fair	Multi-Stem	3 Stems(3x14,15,17) Union at Base, Crossing Branching, Minor Deadwood	Private	Remove	2.5	345
346	Malus Species	34	10	Poor	Broken	90% Dead, Major Decay, Declining, Hazardous	Private	Remove	2.5	346
347	Red Maple	47	16	Good	Broad	Crowded Branching, Crowded by Adjacent Tree, Minor Deadwood	Private	Remove	2.5	347
348	Manitoba Maple	32	12	Good	One-Sided	Epicormic Growth, Poor Pruning, Minor Deadwood, Crowded by Adjacent Tree	Private	Remove	2.5	348
349	Basswood	49	18	Good	Broad	Minor Deadwood, Branching to Grade, Exposed Roots, Existing Tag# 177	Private	Remove	2.5	349
350	Manitoba Maple	58	18	Poor	Broad	Epicormic Growth, Major Deadwood, Branching to Grade, Existing Tag# 183	Private	Remove	2.5	350
351	Woodlot	>30	Varies		Group	Manitoba Maple, White Cedar	Private	Remove	2.5	351
352	Shagbark Hickory	30	10	Fair	Multi-Stem	4 stems (4x13,14,16,17), Union at Base, Union at Base, Broken Branches, Crowded Branching, Poor Pruning, Crowded by Adjacent Tree	Private	Remove	2.5	352
353	Shagbark Hickory	16	8	Fair	One-Sided	Broken Branches, Poor Pruning, Crowded Branching, Crowded by Adjacent Tree	Private	Remove	2.5	353
383	Scots Pine	41	14	Good	Irregular	Minor Deadwood, Adjacent to Wood Fence	Neighbour	To be Removed by Others Under Separate Application	2.5	383

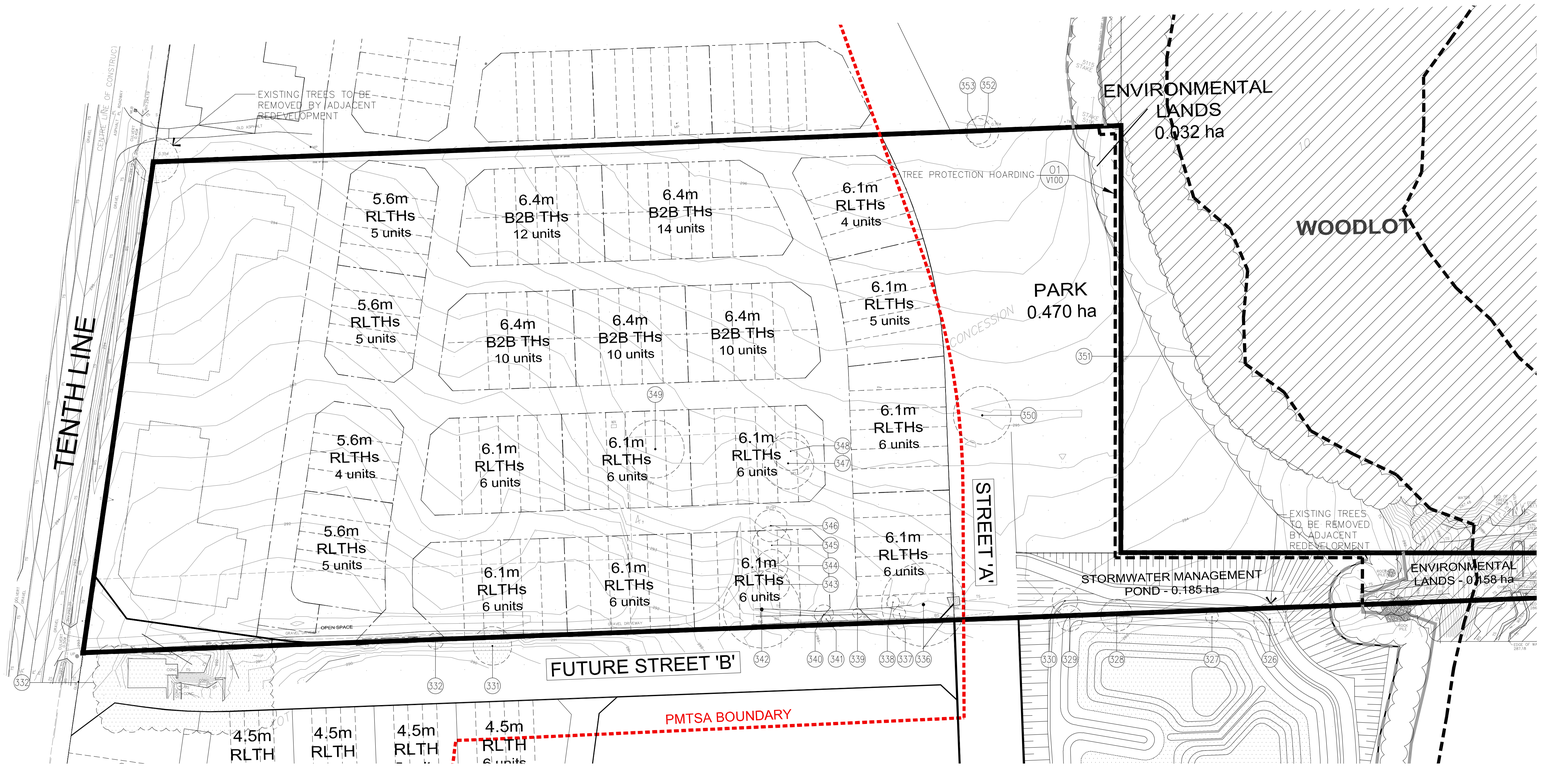

GENERAL NOTES

- VERIFY ALL DIMENSIONS.
- DO NOT SCALE DRAWINGS.
- REPORT ANY DISCREPANCIES, DISCOVERED ERRORS, OR OMISSIONS TO THE LANDSCAPE ARCHITECT BEFORE PROCEEDING.
- IT IS ADVISED THAT CONTRACTORS CONTACT THE LANDSCAPE ARCHITECT PRIOR TO CONSTRUCTION TO ENSURE THE USE OF THE LATEST REVISED DRAWINGS.
- DRAWINGS AND SPECIFICATIONS ARE THE PROPERTY OF THE LANDSCAPE ARCHITECT.

KEYMAP

LEGEND

TREE PROTECTION HOARDING
EXISTING TREES TO BE PRESERVED - MINIMUM TREE PROTECTION ZONE (TPZ) TREES TO BE PRESERVED
EXISTING TREES TO BE REMOVED BY OTHERS
EXISTING TREES TO BE REMOVED
MINIMUM TREE PROTECTION ZONE (TPZ)
No VEGETATION NUMBER KEY
EXISTING TREE GROUPINGS TO BE PRESERVED
EXISTING TREE GROUPINGS TO BE REMOVED

MATTHEW C. GEHRES
International Society of Arboriculture
Certified Arborist #ON-1114A
Date: 2nd APRIL 2026

No.	DATE.	REVISION.	BY.
1.	27 MAR. 2026	ISSUED FOR COORDINATION	B.B.

It is the responsibility of the Contractor and/or Owner to ensure that the drawings with the latest revisions are used for construction.

SBK
5770 HURONTARIO STREET, SUITE 320
MISSISSAUGA, ONTARIO, L5R 3G5
T: 416.695.4949 F: 905.712.3101
WWW.STRYBOS.COM
STRYBOS BARRON KING
LANDSCAPE ARCHITECTURE

PROJECT.

PROPOSED RESIDENTIAL SUBDIVISION

12811 TENTH LINE (MIDDLE PARCEL), LINCOLNVILLE LANDS

TOWN OF WHITCHURCH-STOUFFVILLE, ON

DRAWING TITLE.

TREE INVENTORY & PRESERVATION PLAN

SCALE. 1: 750	PROJECT No. 6175
DATE. MARCH 2026	
DRAWN BY. A.S.M.	DRAWING No. V100
CHECKED BY. B.B.	